
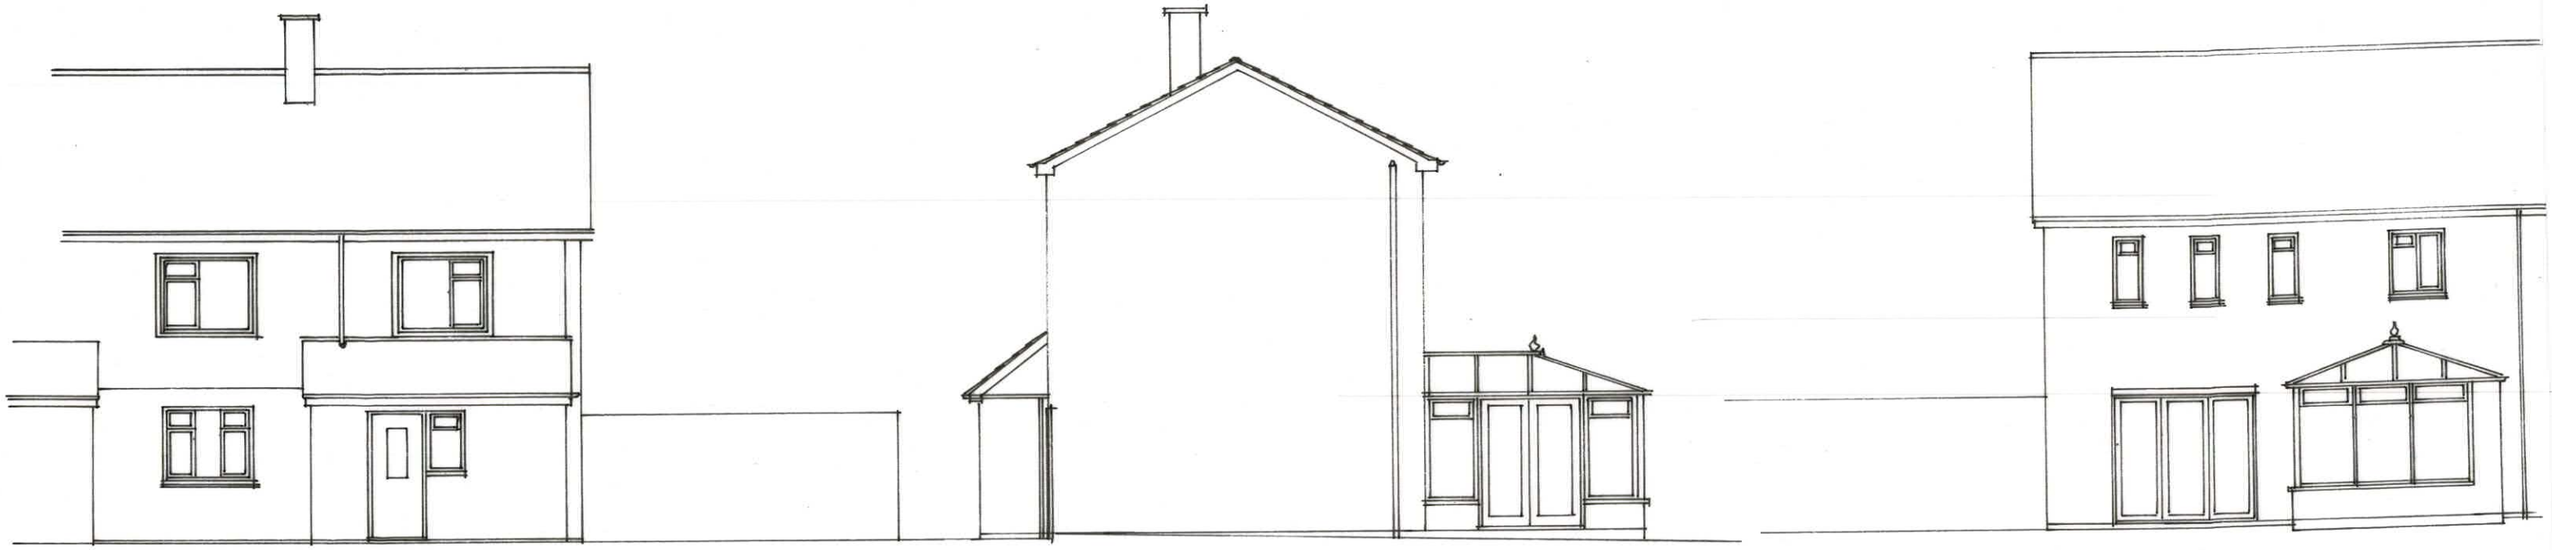


Front - West

Side - South

Rear - East.

Existing Elevations 1:100

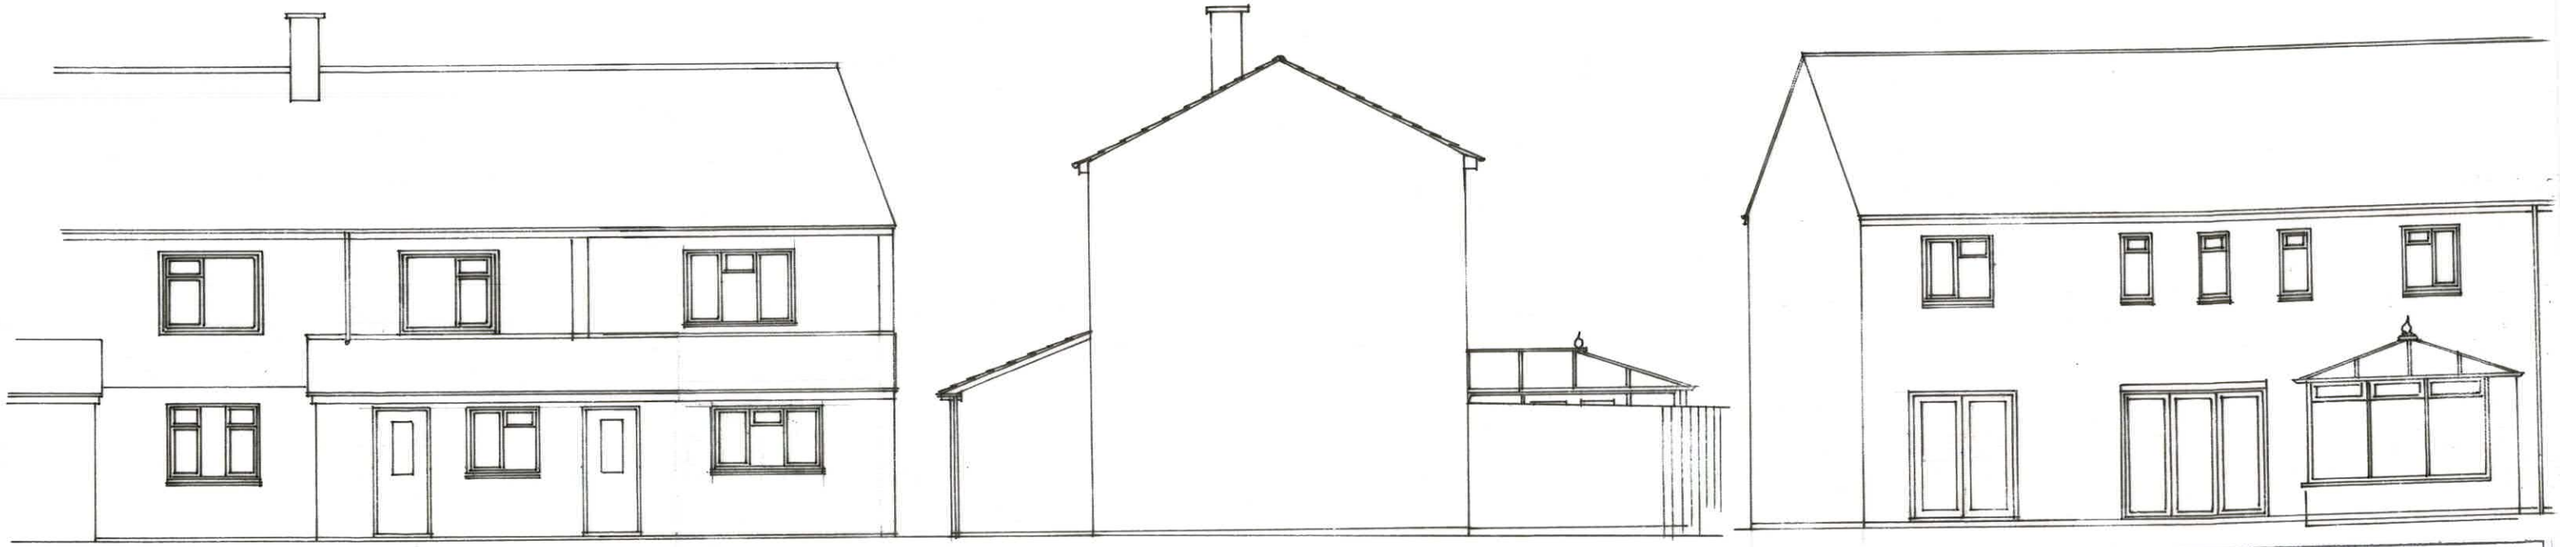

Front - West

Side - South

Rear East

Proposed Elevations 1:100

1:1
1:100

CHRIS HYDE
3 Potley Lane
Corsham, Wilts
SN13 9RY
01225811057

Project Extension to 5 Bankwaters Road Redlynch SN13 0LY

Drawing Elevations Existing and Proposed

Scale 1:100

Drawing No 2556/5

Date Oct 2023

Drawn Chris Hyde