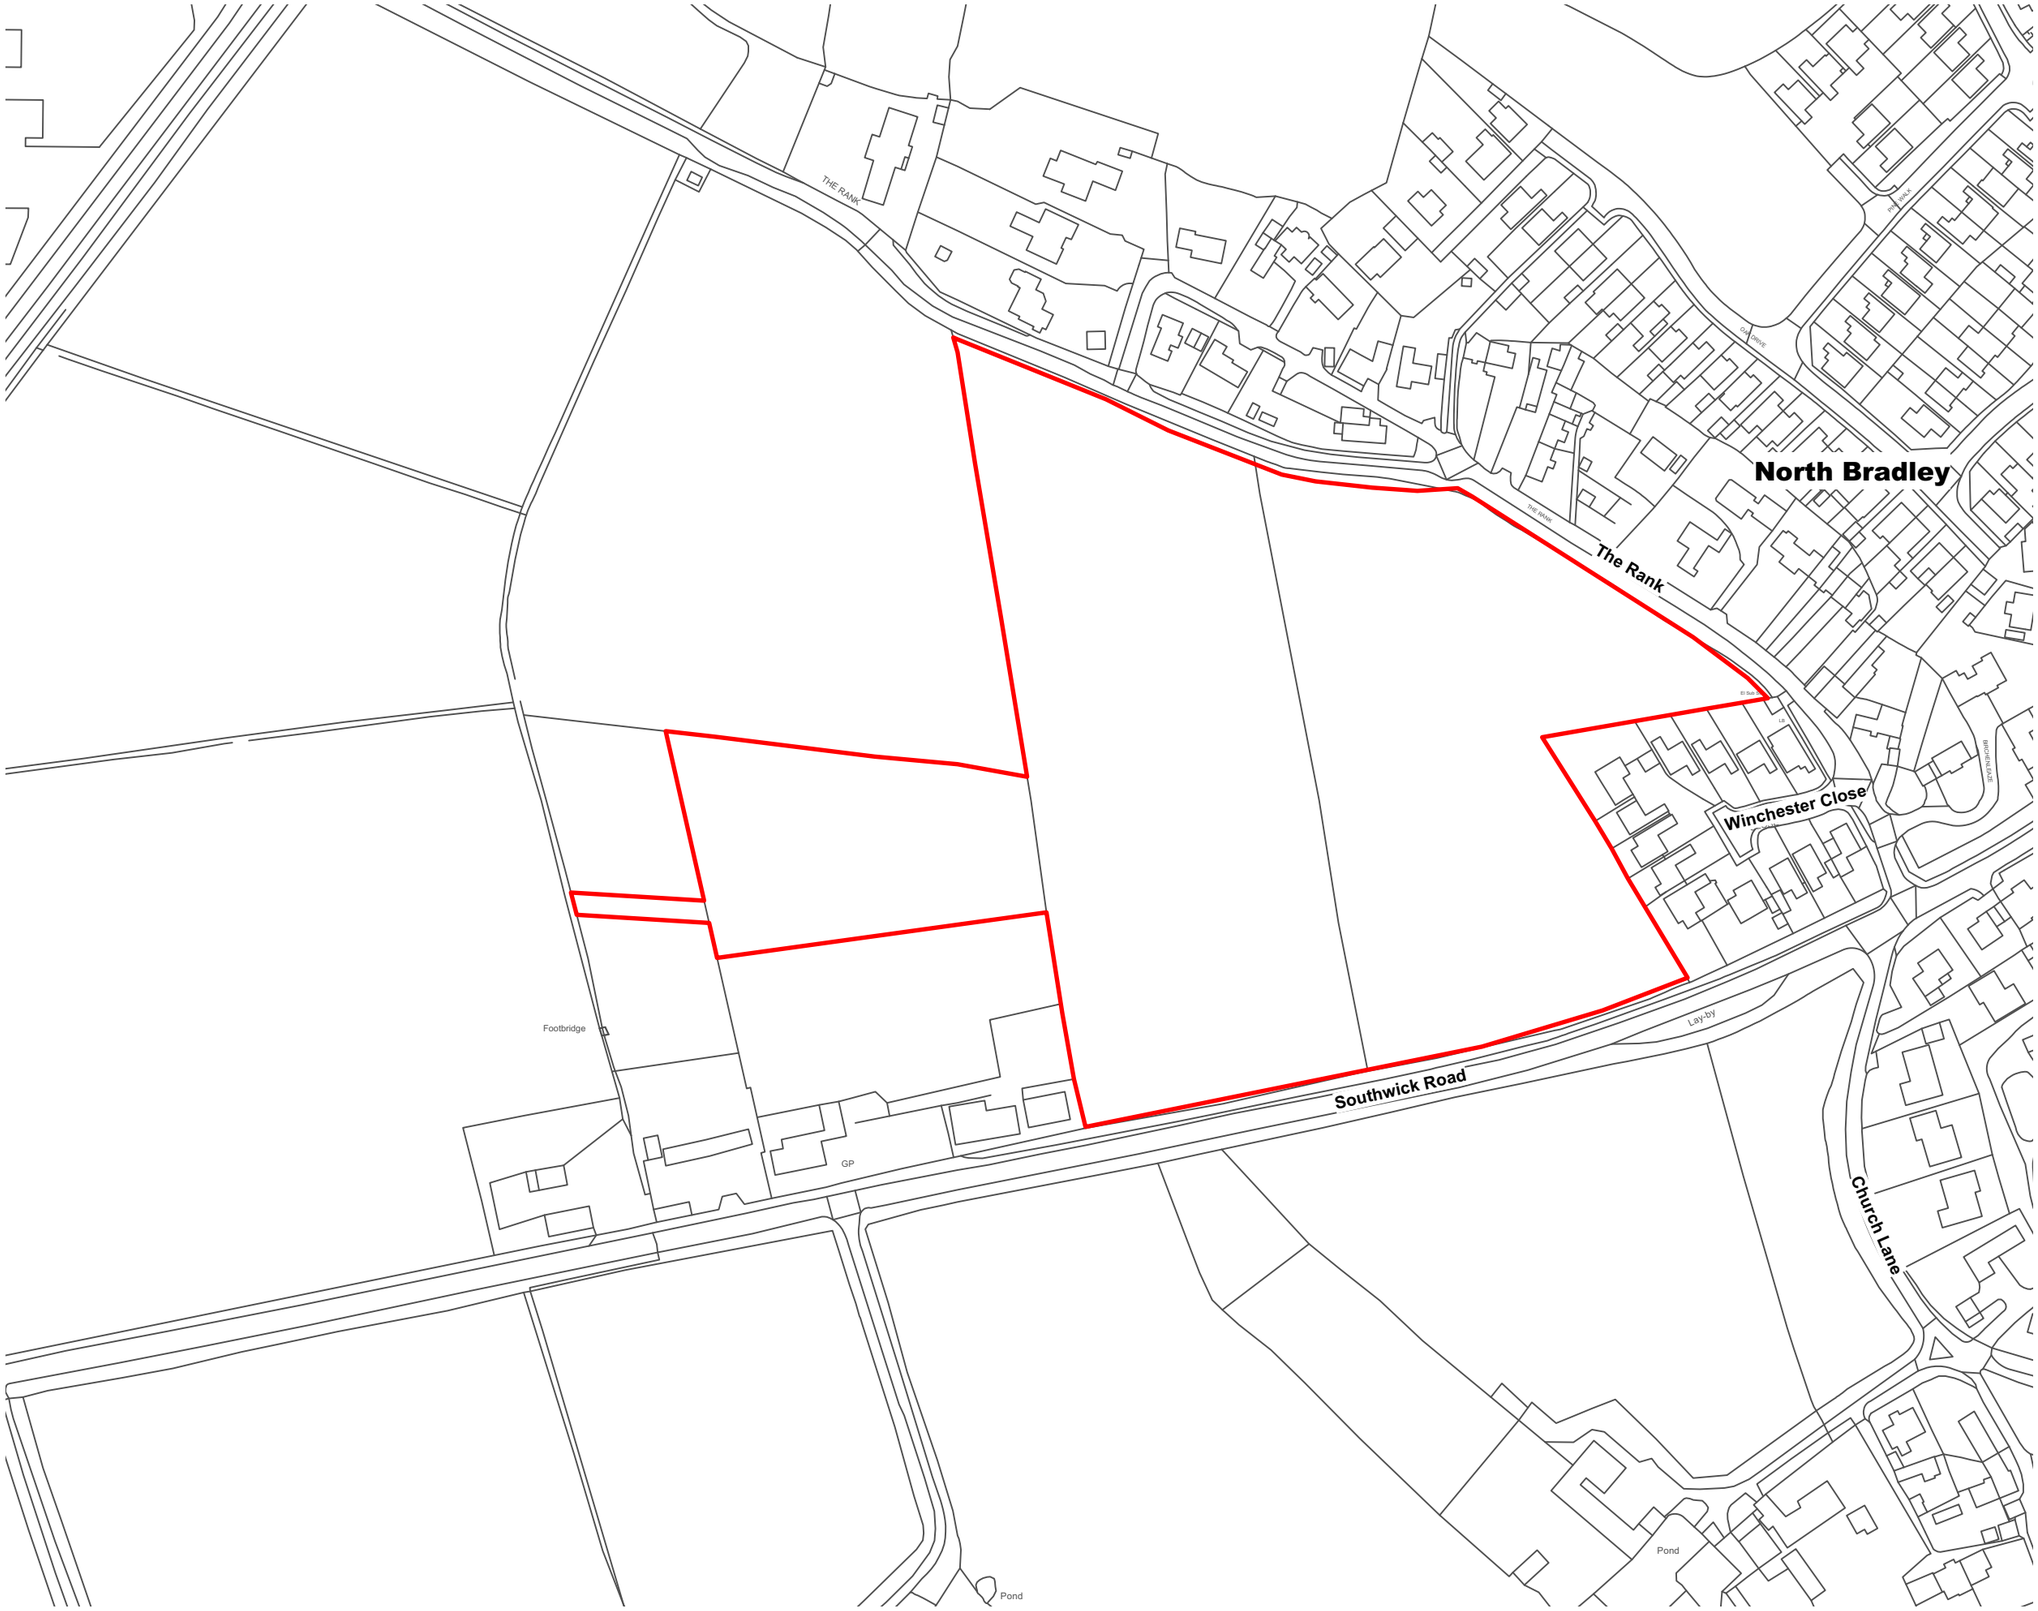


NOTES

This drawing is the property of FPCR Environment and Design Ltd and is issued on the condition it is not reproduced, retained or disclosed to any unauthorised person, either wholly or in part without written consent of FPCR Environment and Design Ltd.

Ordnance Survey base mapping - supplied by client.

0 50 100 150m

N

KEY

Site Boundary

7783
Organpool Farm, North Bradley
Welbeck Strategic Land

SITE LOCATION PLAN

S3 1:2000 @ A3
7th November 2023 EMR / DH
07783-FPCR-XX-XX-DR-L-0002 issue P02
Project Code - Originator - Zone - Level - Type - Role - Drawing Number

masterplanning
environmental assessment
landscape design
urban design
ecology
architecture
arboriculture

FPCR Environment and Design Ltd
Lockington Hall
Lockington
Derby
DE74 2RH

t: 01509 672772
e: mail@fpcr.co.uk
w: www.fpcr.co.uk

File: J:\7700\7783\LANDS\Plans\7783-LOCATION PLAN-P03.vwx