
LEGEND

1. Outline of application site (solid red line).
2. Application site at ground floor only - not including upper floors of existing building (dashed red line).

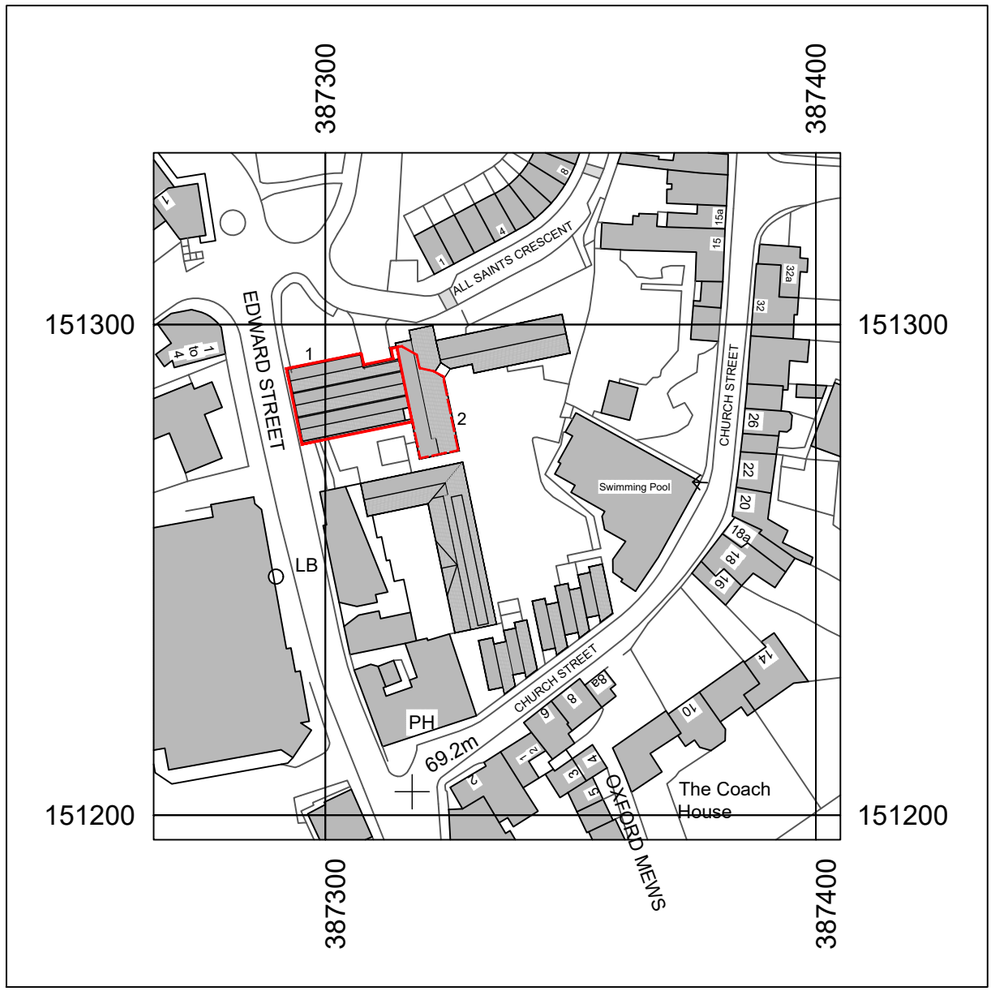

20 0 20 40 60 80 100

Metres

Production Date: 11 April 2023

Top Left: 387265 151335 Bottom Right: 387405 151195

© Crown copyright and database rights 2023 Ordnance Survey OS100035409.

Reproduction in whole or in part is prohibited without the permission of Ordnance Survey

North

Copyright: Vallis Architecture Ltd. Registered in the UK, No. 11361587.

[redacted] Responsibility will not be accepted for errors made by others in scaling from this drawing. Use figured dimensions only. All critical dimensions should be verified on site.

Scale 1:1250 at A3

0 12.5 25 37.5 62.5 125m

PLANNING SUBMISSION

Issue	Date	Revision description
A	2023-11-22	Planning submission

Project: 2-4 Westbury Mall, Edward St., Westbury			Drawing Title: Location plan.
Client: Naveed Kazi			Date: 2023-11-22 / Scale: 1:1250 at A3
Project no.: 2304	Drawing no.: 3 002	Revision: A	

Vallis **A**rchitecture Ltd., 1 Styles Avenue, Frome, Somerset BA11 5JN.
07967 684 690 giles@vallisarchitecture.co.uk