THIS DRAWING IS COPYRIGHT
Contractor must take site sizes

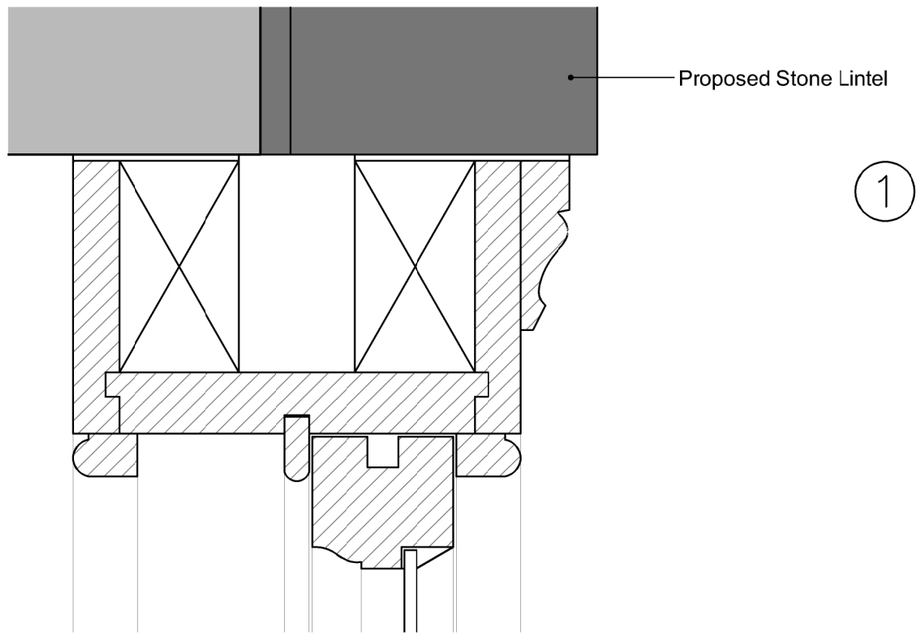

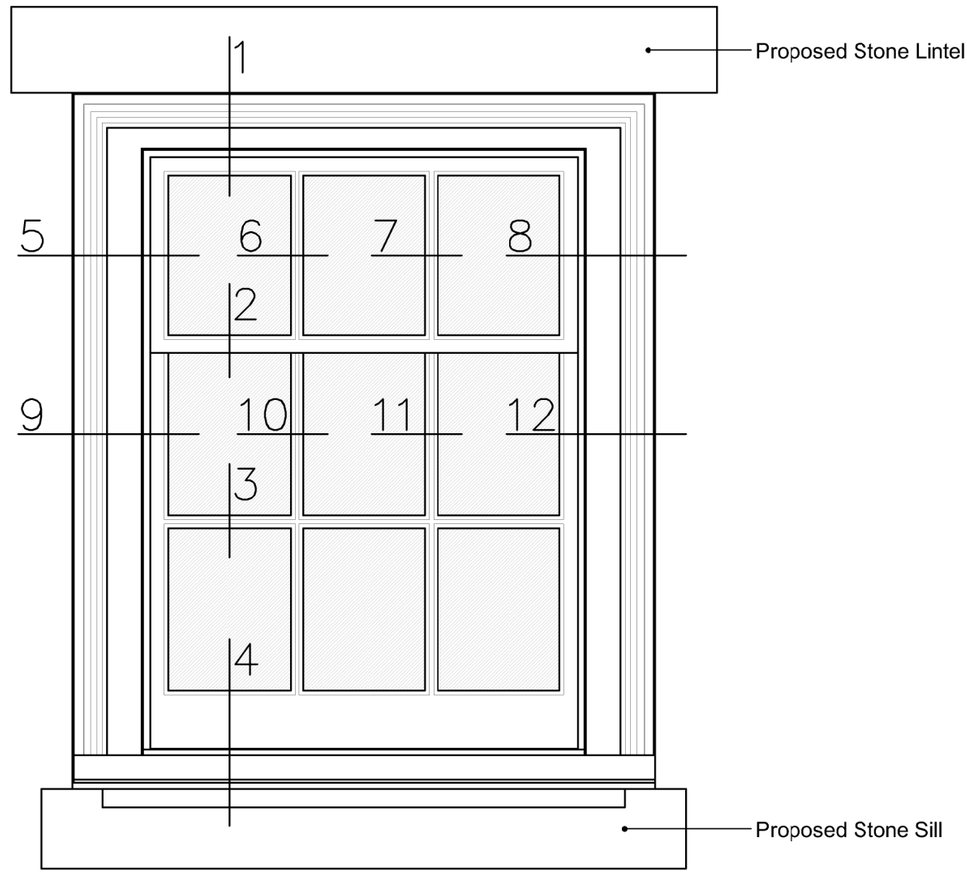

EXTERNAL ELEVATION
PROPOSED SASH WINDOWS
SCALE 1:10

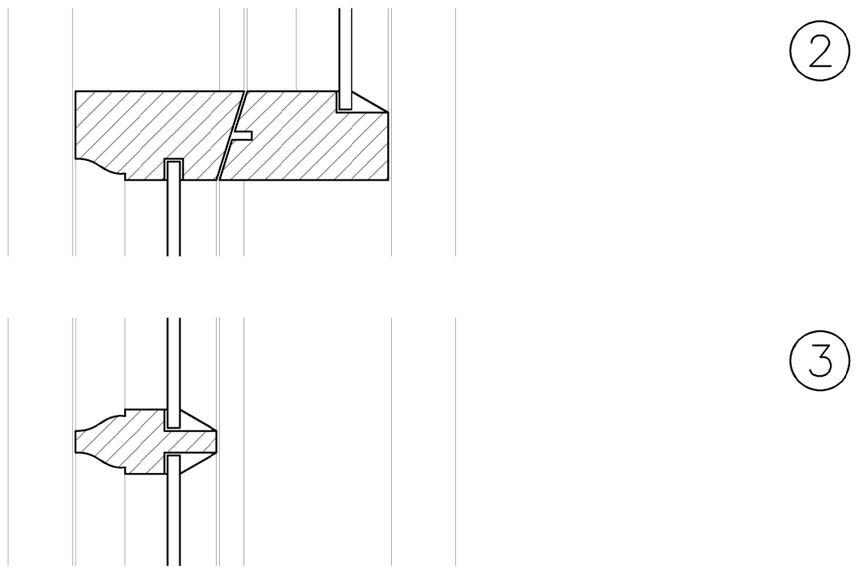

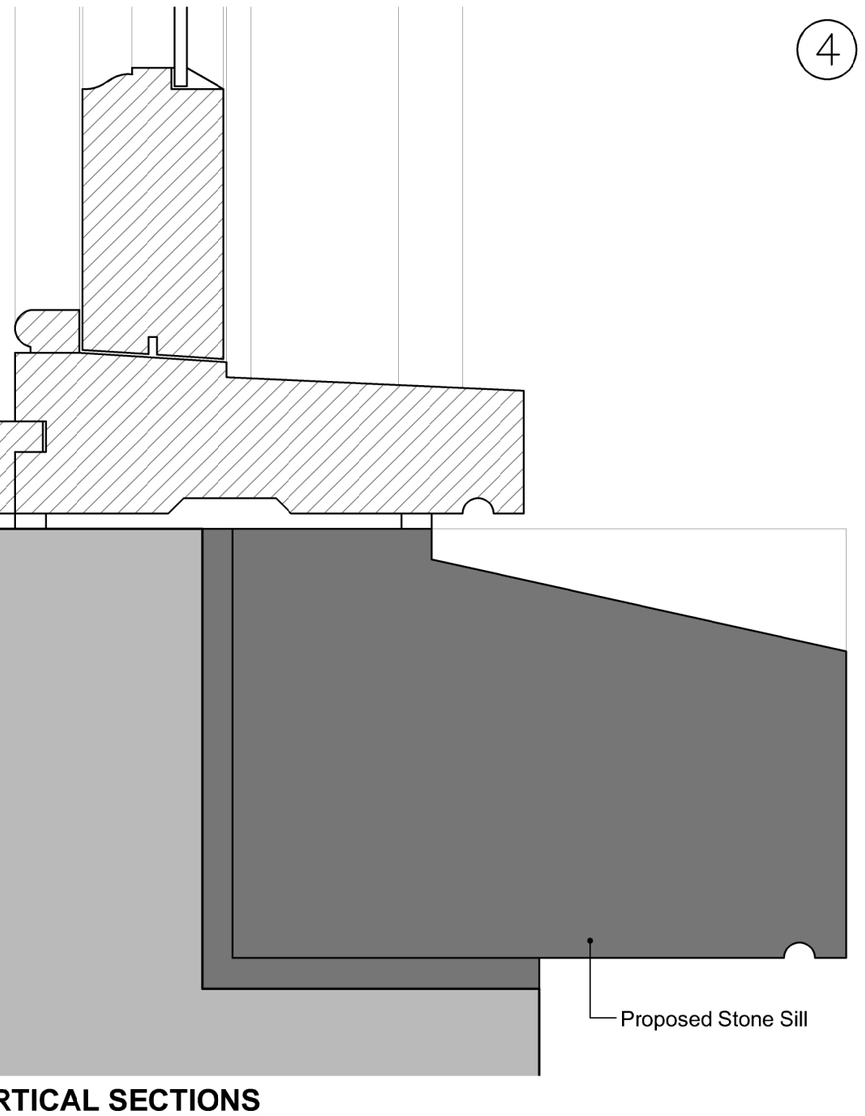

VERTICAL SECTIONS
PROPOSED SASH WINDOWS
SCALE 1:2

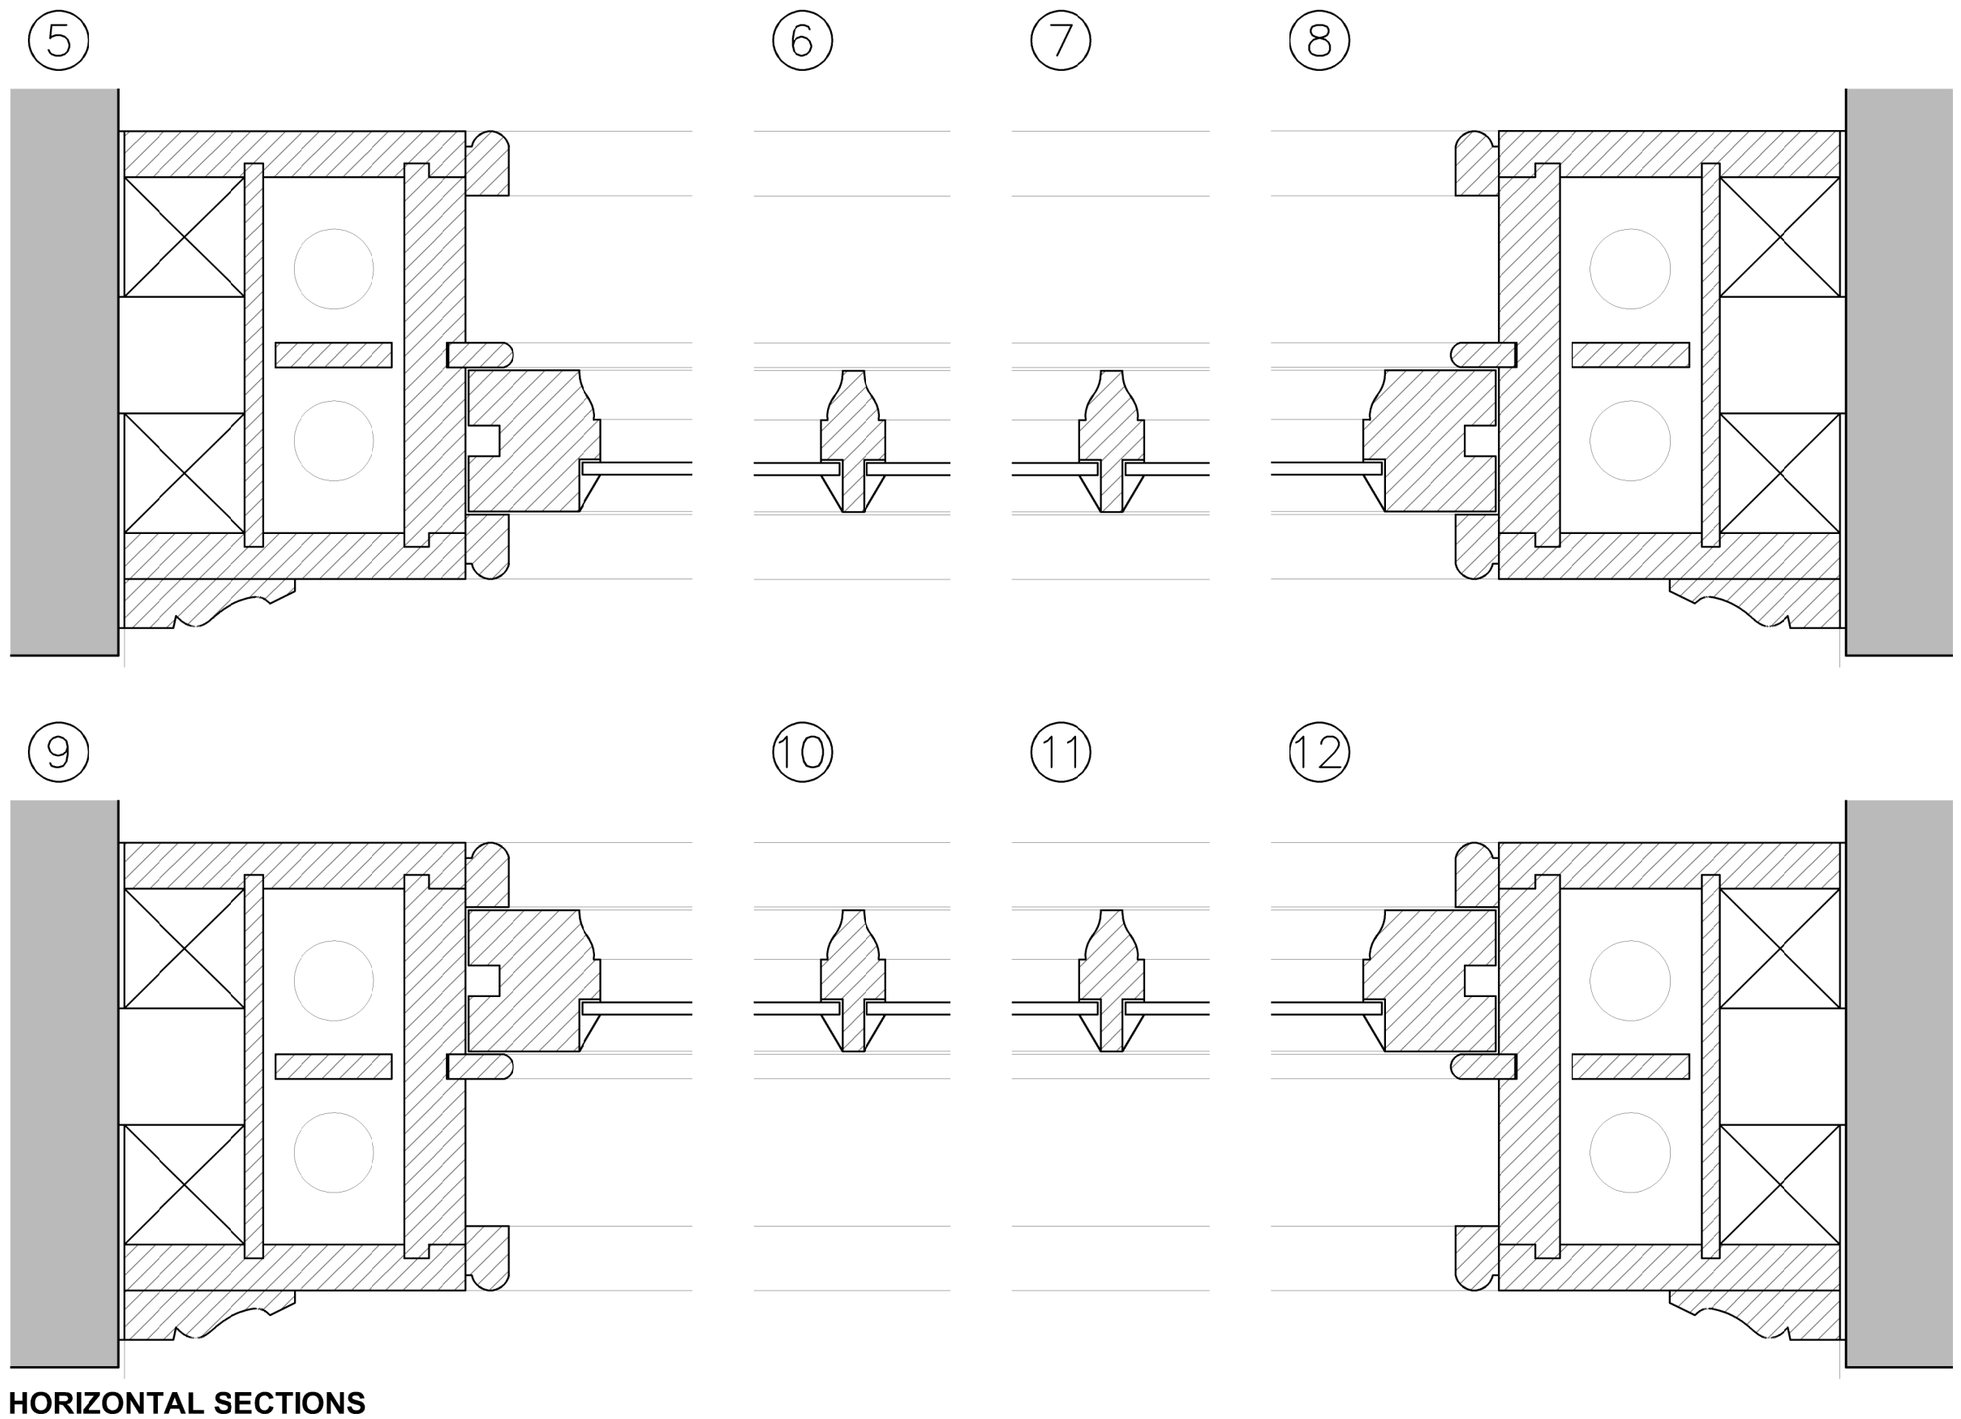

HORIZONTAL SECTIONS
PROPOSED SASH WINDOWS
SCALE 1:2

NOTES:

Windows and Frames to be hardwood.

Glazing to be 4mm single pane

Ironmongery to include:-
- Traditional brass pulley wheels
- Sash cords
- Cast iron weights
- Brass cam fasteners
- Brass lockable bolts

0 0.02m 0.06m 0.1m
Scale bar (1:2)

0 0.2m 0.4m 0.6m
Scale bar (1:10)

Rev.	Date		Init

CLIENT
MR P LOXTON-EDWARDS

PROJECT
MANOR FARM HOUSE,
HEDDINGTON

DRAWING
JOINERY DETAILS
PROPOSED SASH WINDOWS

DRAWN:	Date:	Scale:
ALK	08/11/2023	as stated @ A2
Drawing number: **4075-06**		Rev.

DOLMAN
ARCHITECTURAL DESIGNERS BUILDING SURVEYORS
COST CONSULTANTS CDM PRINCIPAL DESIGNERS
Sussex House
Bath Road
Devizes
Wiltshire SN10 2AF
Tel: 01380 729456
Web: www.dolmansurveyors.co.uk
Email: info@dolmansurveyors.co.uk