COPYRIGHT
This drawing is the property of Michael Goff. The information given on it is protected by copyright and any form of copying or reproduction is strictly forbidden. The drawing remains the property of Michael Goff and is subject to recall without notice.

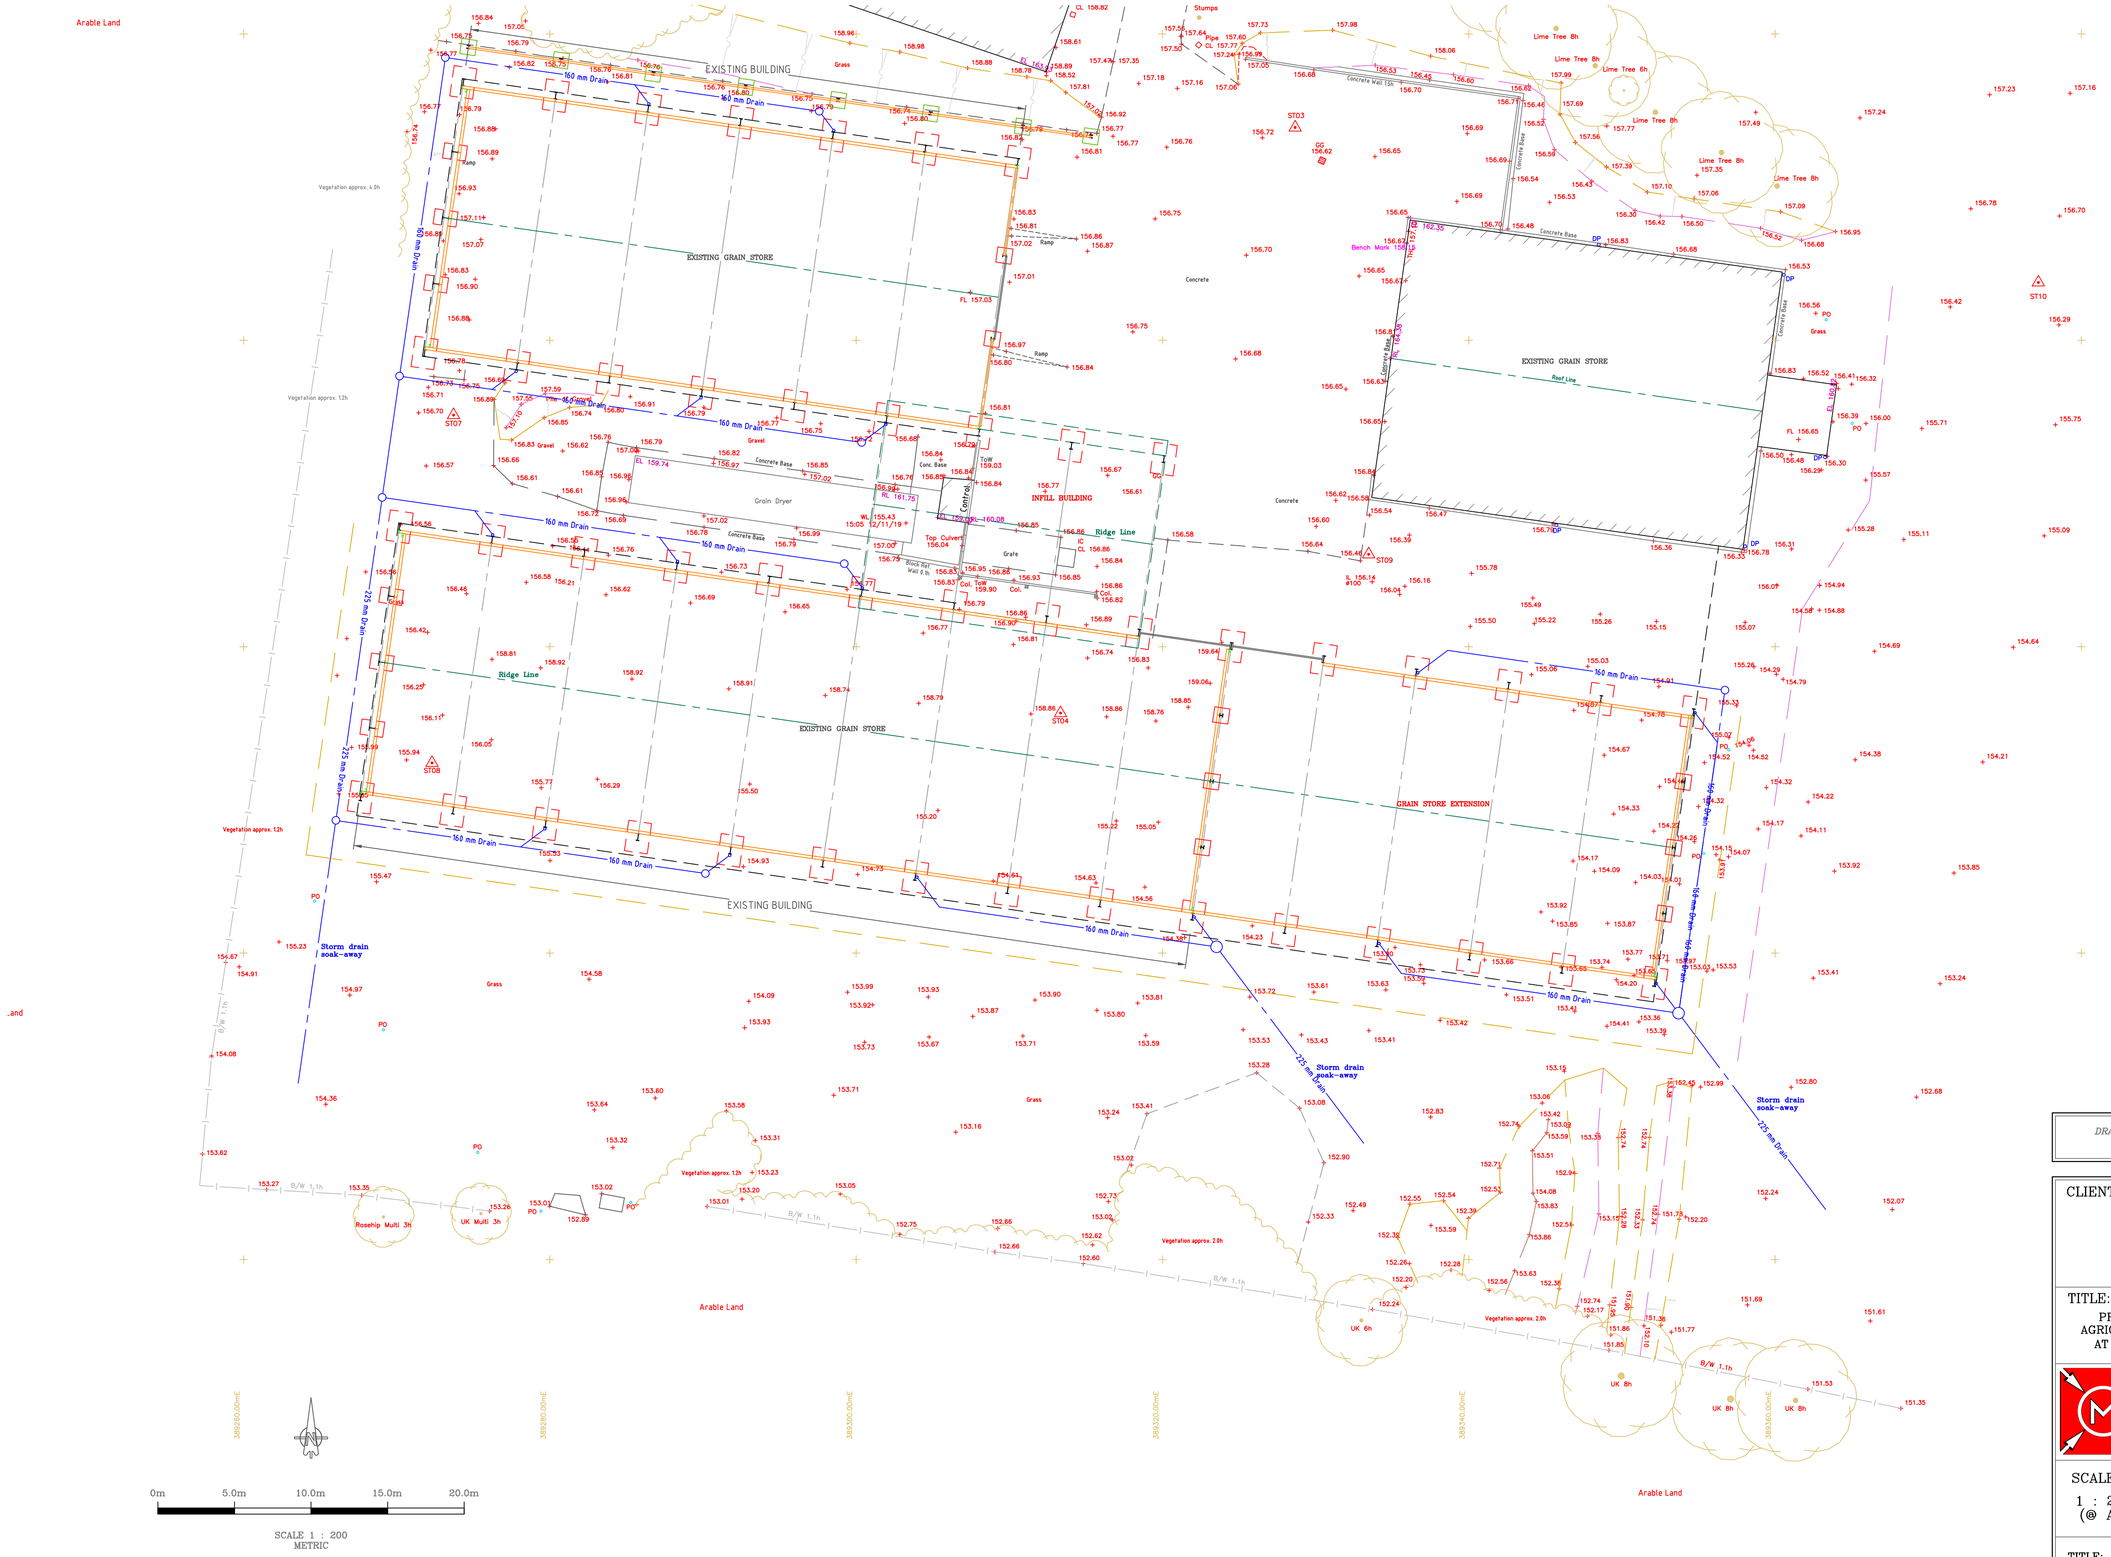

DRAWING ISSUED FOR PLANNING PURPOSES
24/11/2023

CLIENT:
HINDON FARMS LTD.
ODDINGTON GRANGE,
WESTON ON THE GREEN,
BICESTER,
OX25 3WQ.

TITLE:
PROPOSED EXTENSION TO EXISTING AGRICULTURAL GRAIN STORAGE BUILDING AT KEMP'S BARN, HINDON, SP3 6EU.

MICHAEL GOFF
Agricultural Planning & Project Management
Telephone: 07739 279042

SCALE:	DRAWN:	DATE:
1 : 200 (@ A1)	M Goff	24/11/2023

TITLE: PROPOSED FLOOR PLAN.

Drawing No: HFL/GS/PLN/005.