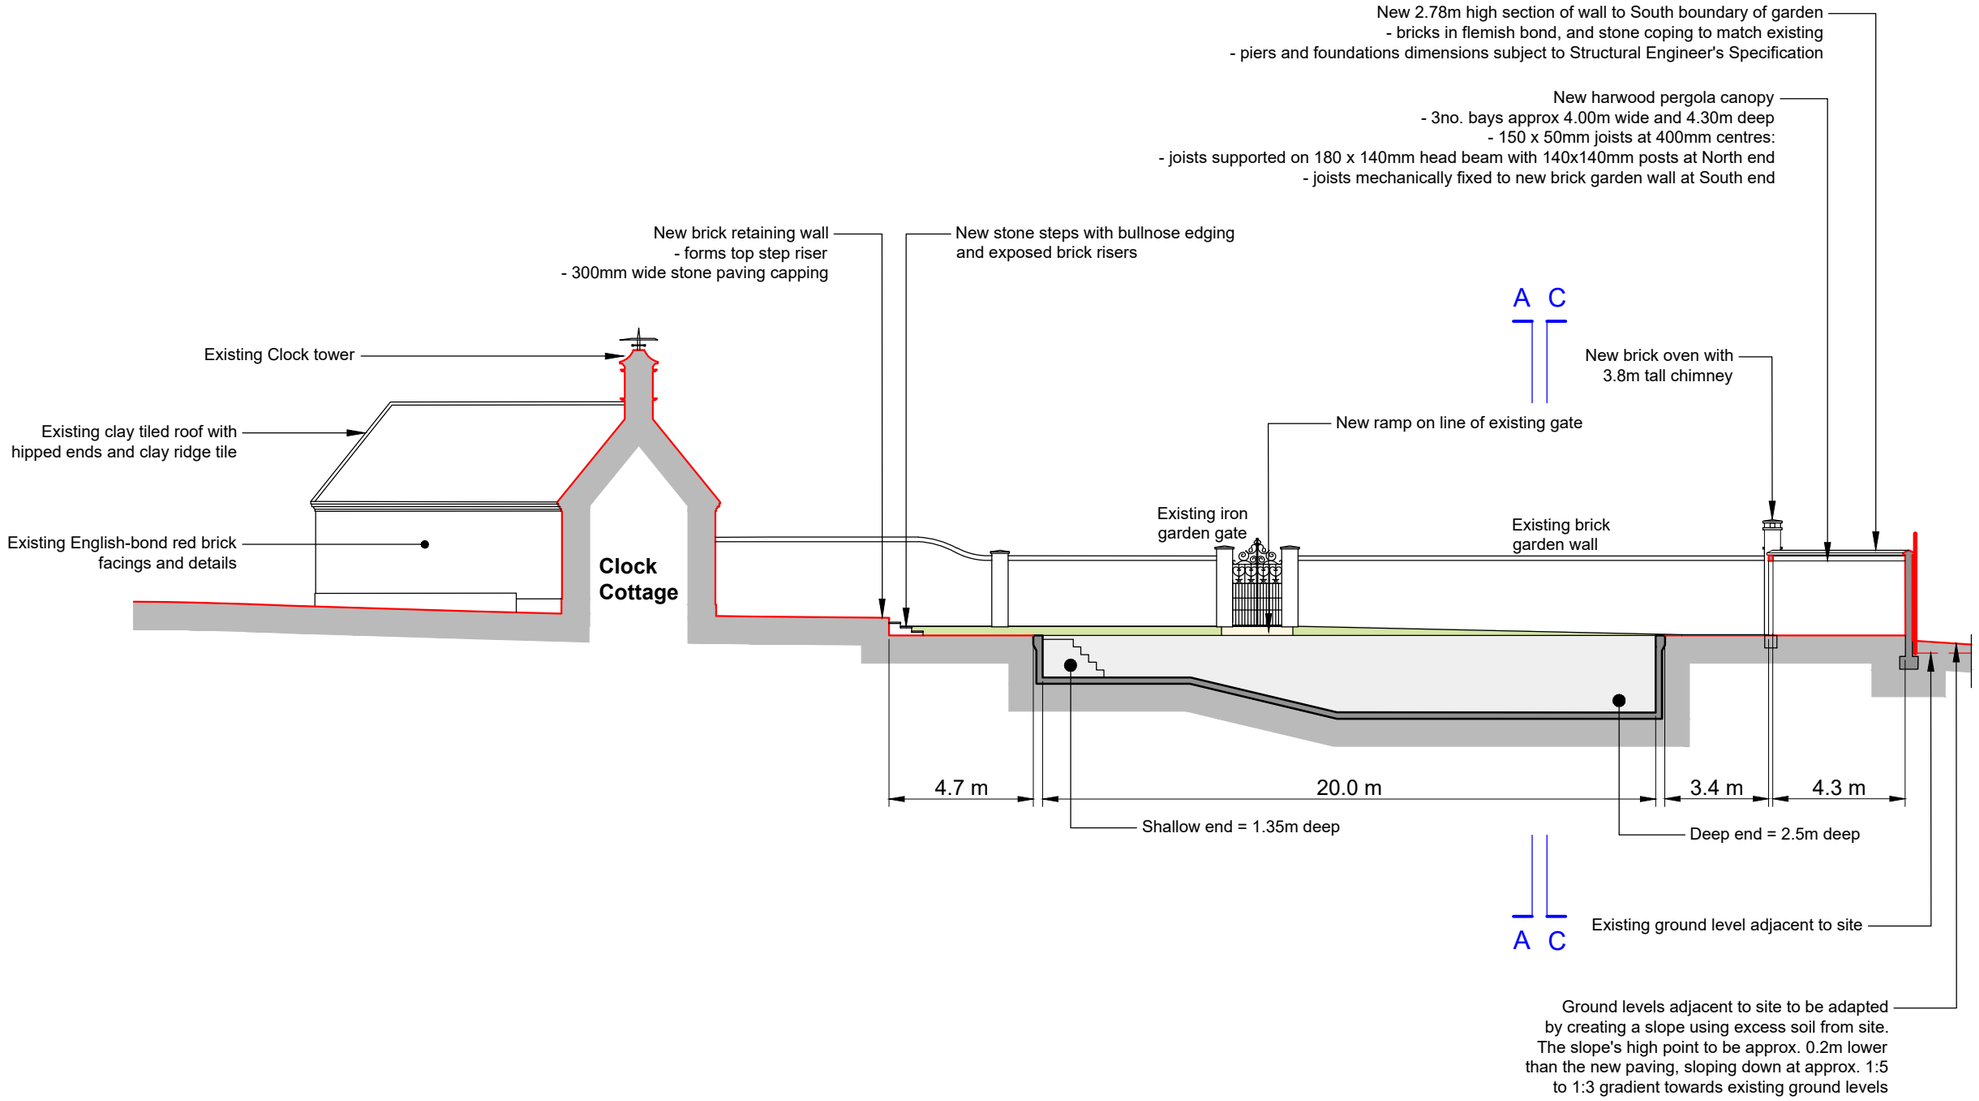


PLANNING NOTES:

1. Ordinance Survey Crown copyright 2022, licence number 100024244 supplied by Savills (UK) Ltd.
2. The design and drawings are the copyright of the consultant unless otherwise agreed and must not be used or reproduced without their permission

KEY:

- APPLICATION SITE BOUNDARY
- EXISTING STRUCTURES
- PROPOSED STRUCTURES
- PROPOSED PAVING
- PROPOSED PLANTING

0 5m 10m

Rev	Date	Description	By
D	22.11.23	Plant room updated, pizza oven added	AP
C	12.10.23	Scales and format corrected	AP
B	26.07.23	Layout udpate	AP
A	13.07.22	Site layout confirmed	AP

Issue

PLANNING

Information / Statutory Consent / Tender / Construction / As Built

scott&twine
ARCHITECTS & INTERIOR DESIGNERS
The Old Power Station, Mortlake High Street
London SW14 8SN
T +44 (0) 20 3355 9699
www.scott-twine.co.uk

Client

Mawley Hall LLP

Project

Clock Cottage, Stype Grange, Wiltshire
New Outdoor Swimming Pool

Title

East Garden Elevation / Section B
as Proposed

Date	Scale
07/06/2022	1:100 @ A3
Drawn By	Checked By
AP	ST

Drawing Number	Revision
2257/202	D

© Scott & Twine LLP 2013