

THIS DRAWING IS COPYRIGHT
Contractor must take site sizes

0 1m 2m 3m


Scale bar (1:50)

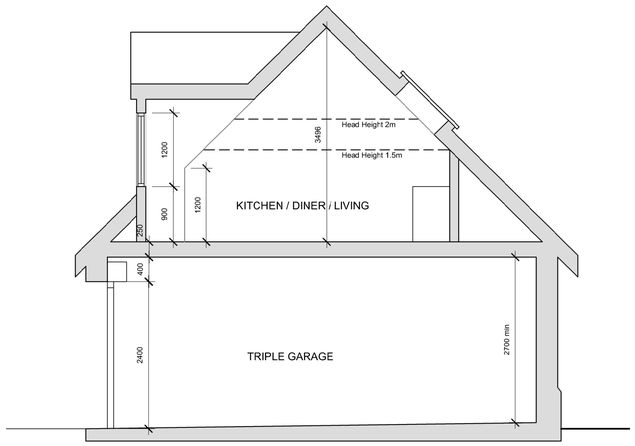


PROPOSED TYPICAL SECTION
SCALE 1:50

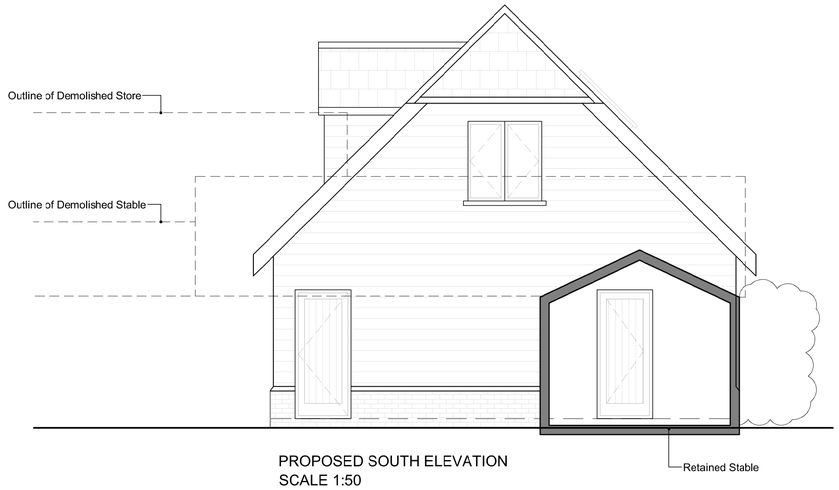


PROPOSED SOUTH ELEVATION
SCALE 1:50

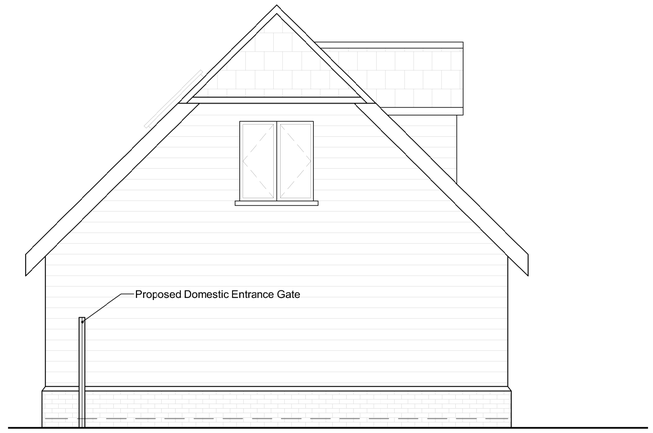

PROPOSED NORTH ELEVATION
SCALE 1:50

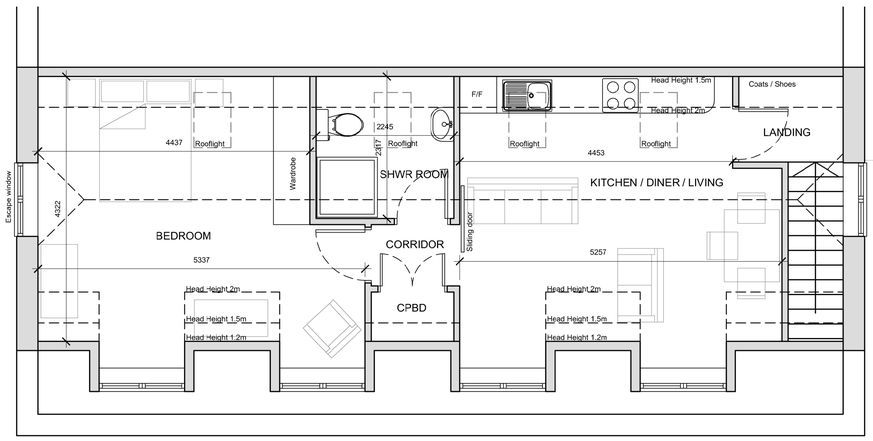


PROPOSED FIRST FLOOR PLAN
SCALE 1:50

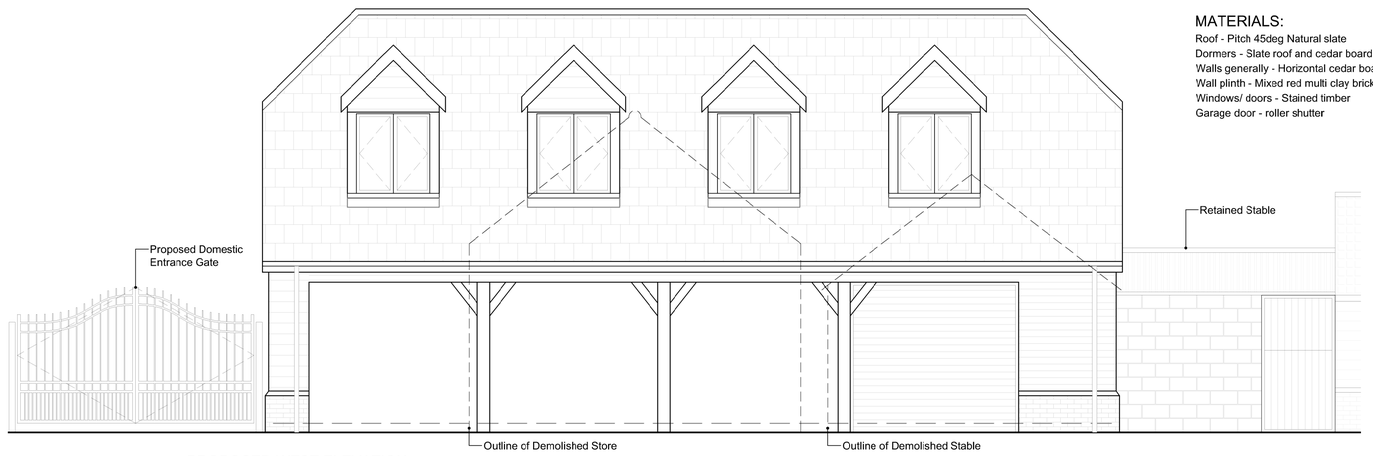


PROPOSED WEST ELEVATION
SCALE 1:50

MATERIALS:

Roof - Pitch 45deg Natural slate
Dormers - Slate roof and cedar board cheeks and gable
Walls generally - Horizontal cedar boarding stained black
Wall plinth - Mixed red multi clay brick with cant brick
Windows/ doors - Stained timber
Garage door - roller shutter

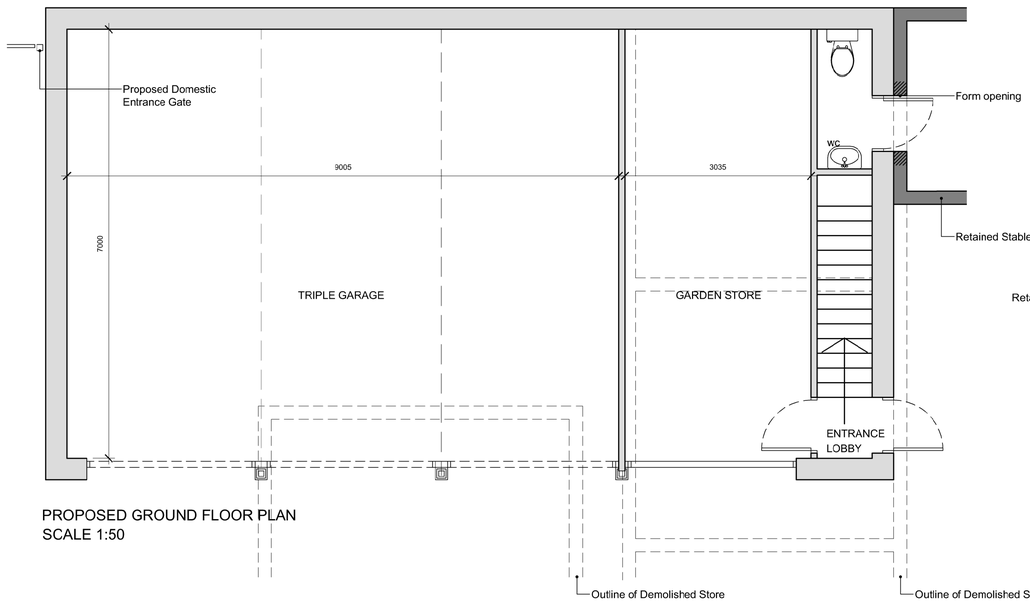

PROPOSED GROUND FLOOR PLAN
SCALE 1:50

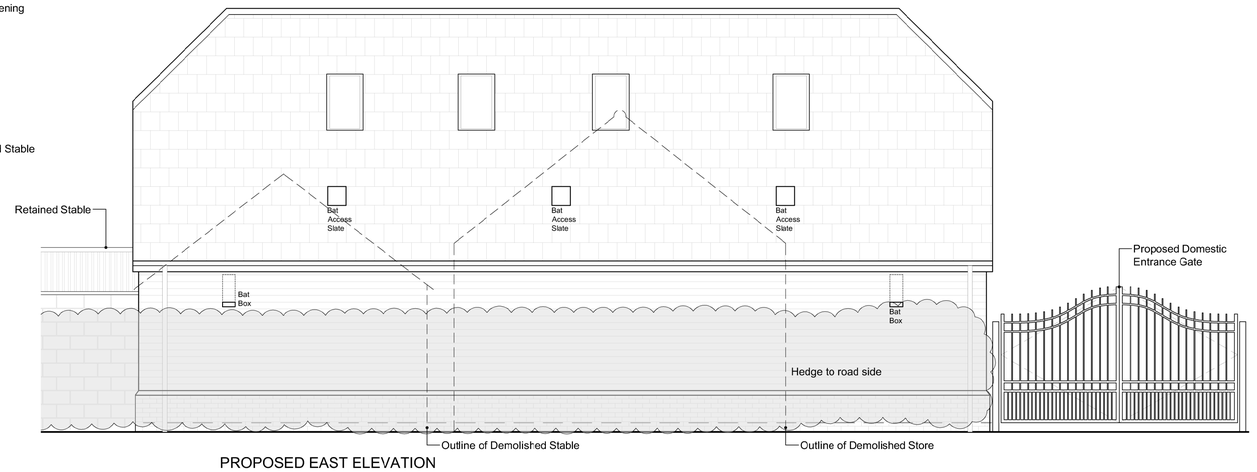

PROPOSED EAST ELEVATION
SCALE 1:50

Rev.	Date		Init
I	07/11/2023	Addtion of Bat Boxes and Bat Access Slates	ALK
H	10/10/2023	Alteration tc Proposed Garage location, addition of retained Stables and gate	ALK
G	21/08/2023	Red line existing buildings removed. see new drawing 3990-22 for existing buildings	keps
F	23/06/2023	Buildings to be demolished indicated in dashed red line	keps
E	05/05/2023	Issue prepared for Planning	keps
D	20/04/2023	Eaves lowered, 1st floor footprint reduced.	keps
C	08/03/2023	Amended to Client Comments dated 01/03/23	keps
B	02/02/2023	Elevations added	keps
A	01/11/2022	Amended to Client Comments dated 27/10/22	keps

CLIENT
Mr N. & Mrs J. Grimes

PROJECT
South Croft
South Cross Lane, Worton

DRAWING
Proposed Garage & Annexe
Plan, Section & Elevations

DRAWN: KEPS
Date: 18/10/2022
Scale: 1:50 @ A1
Drawing number: 3990-20
Rev. I

DOLMAN
ARCHITECTURAL DESIGNERS BUILDING SURVEYORS
COST CONSULTANTS CDM PRINCIPAL DESIGNERS
Sussex House
Bath Road
Devizes
Wiltshire SN10 2AF
Tel: 01380 729456
Web: www.dolmansurveyors.co.uk
Email: info@dolmansurveyors.co.uk