
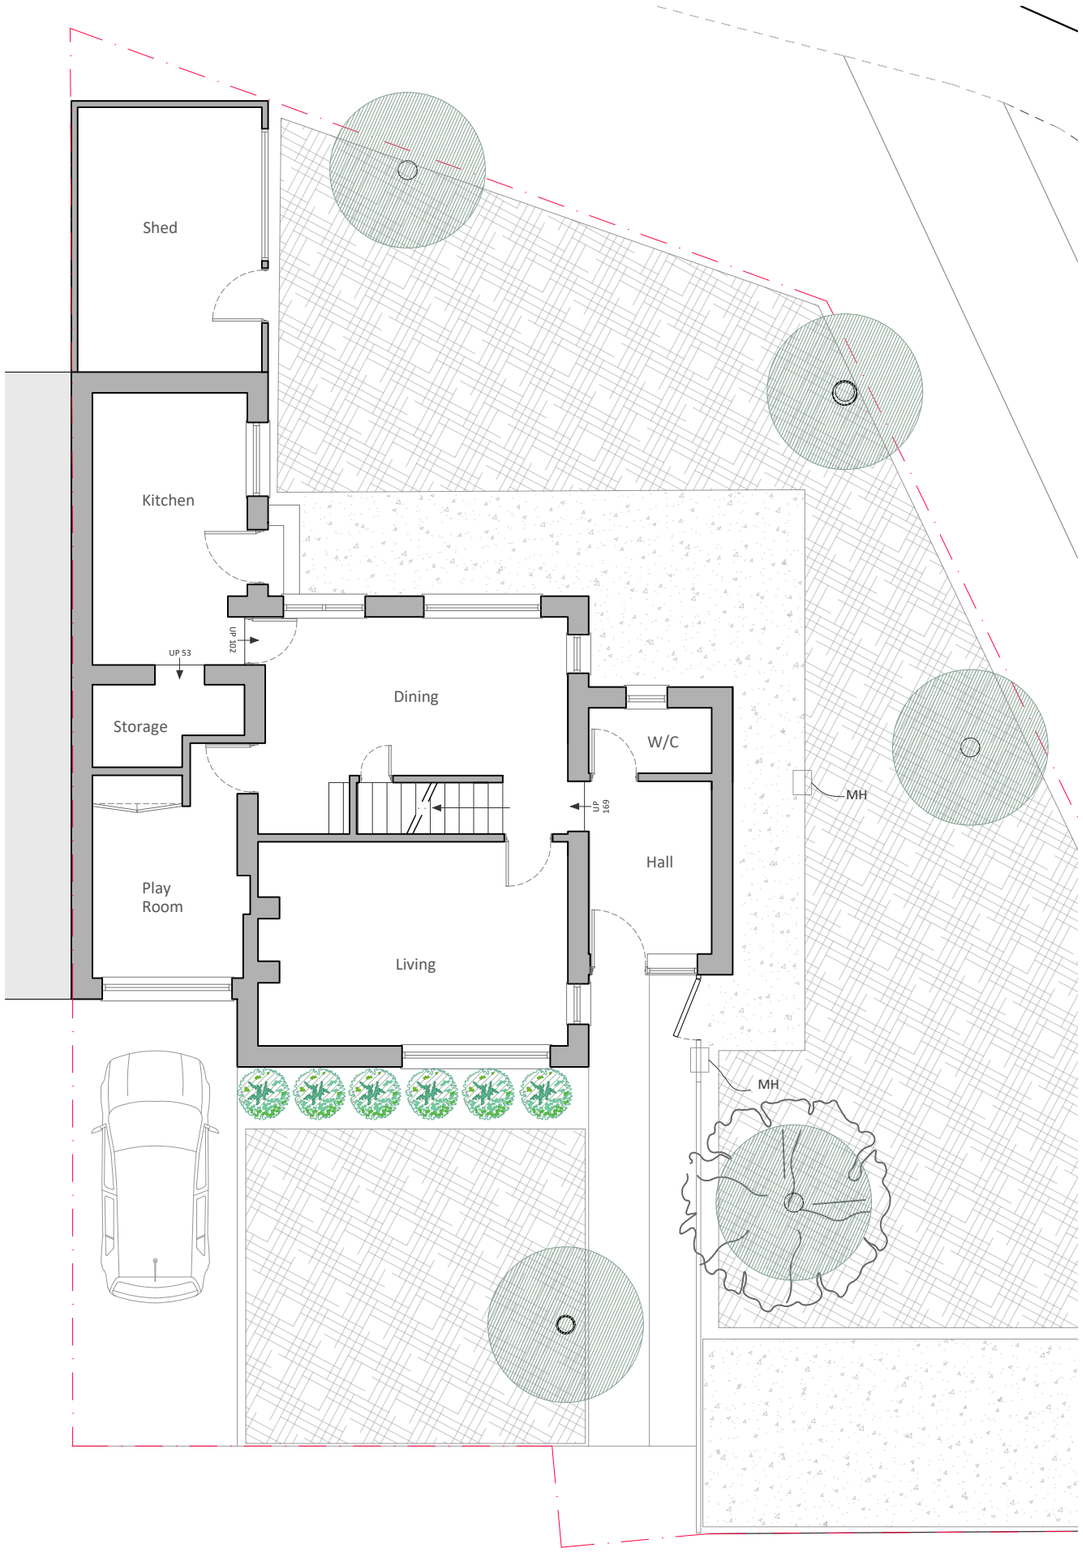


EXISTING GROUND FLOOR PLAN 1:100

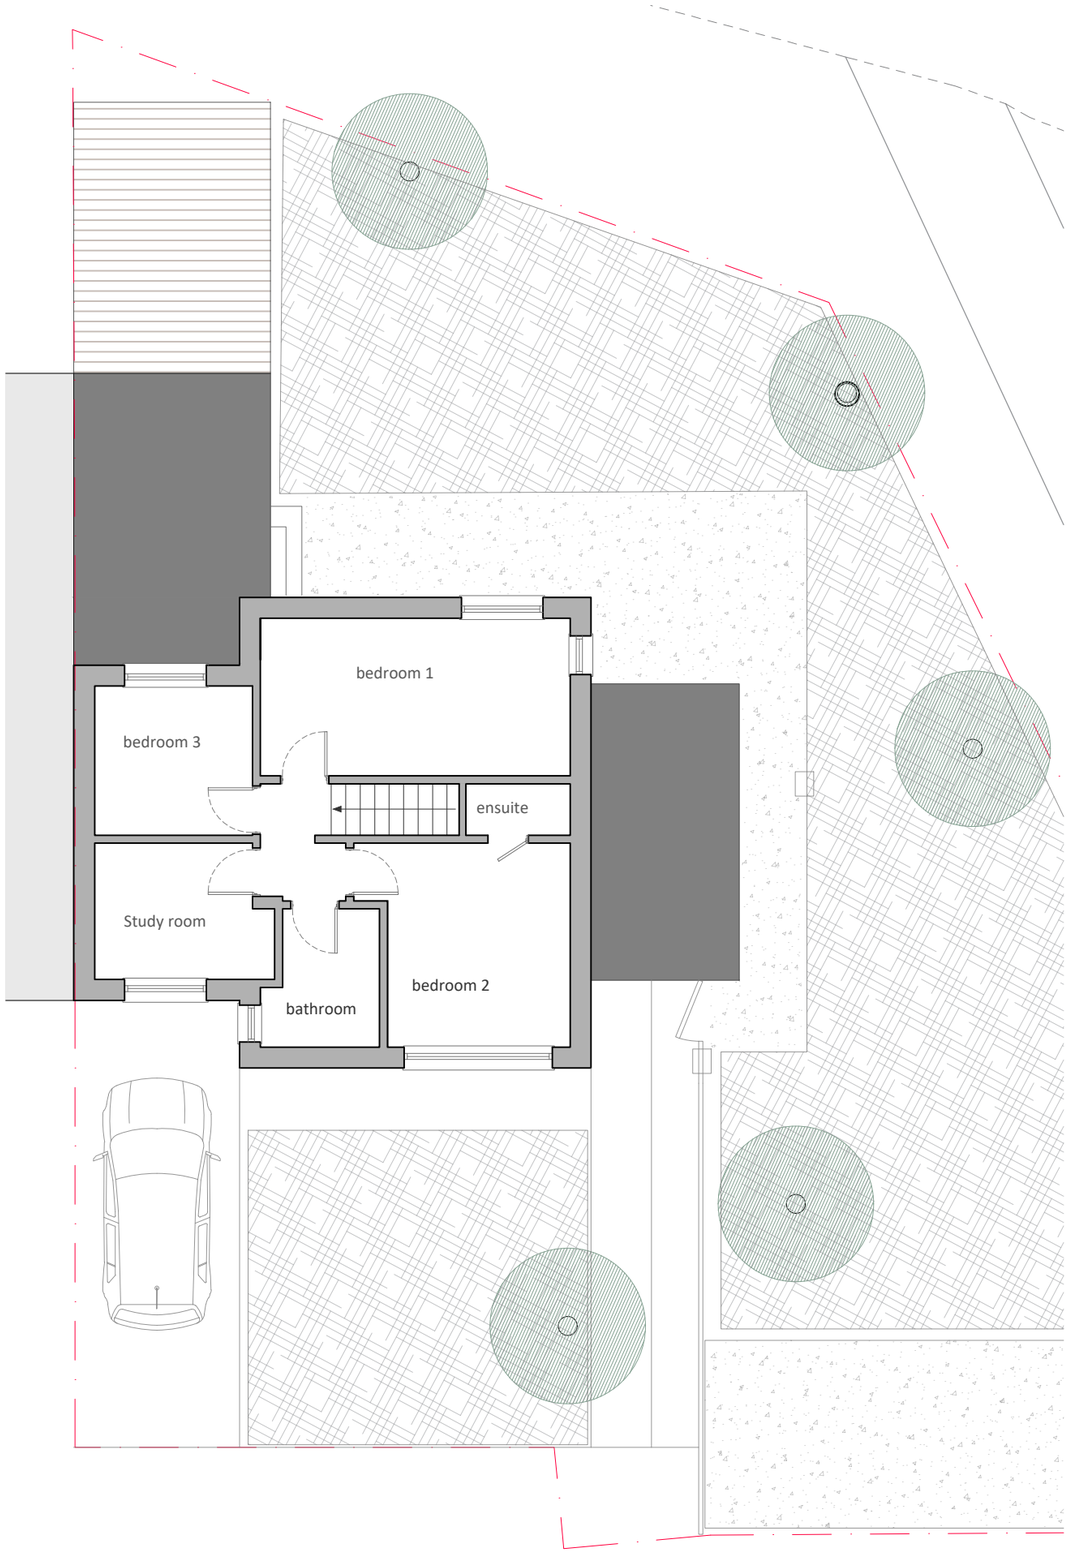

EXISTING FIRST FLOOR PLAN 1:100

Chartered Institute of Architectural Technologists
Registered Practice

ALL DIMENSIONS TO BE CHECKED ON SITE

Party Wall Etc Act 1996
The works indicated on these drawings may be within the provisions of the Act. It is the building owner's responsibility to serve the requisite notice(s) to adjoining owners and otherwise comply with the Act.

Responsibility is not accepted for errors made by others scaling from this drawing. All discrepancies should be reported to Western Building Consultants

Copyright: 2018 Western Building Consultants.This document and the design are the copyright of Western Building Consultants. This drawing is not to be used or copied without written authorised consent

RICS

Revision				
A				
Rev	Description	D	C	Date

Drawing:
Existing Floor Plan

Project:
9 Linden Crescent
Bradford-on-Avon
BA15 2AN

Scale: 1:100 @ A3

1:100

2m 0 2m

Drawn By: SM

Date : 21/02/2023

Job Ref.	Rev.	Stage	Dwg No
WBS/001	-	(03)	002

WESTERN
BUILDING CONSULTANTS

Western House
2 Rush Hill, Bath
BA2 2QH

01225 789 307

enquiries@westernbuildingconsultants.co.uk

www.westernbuildingconsultants.co.uk