



EXISTING FRONT ELEVATION 1:100

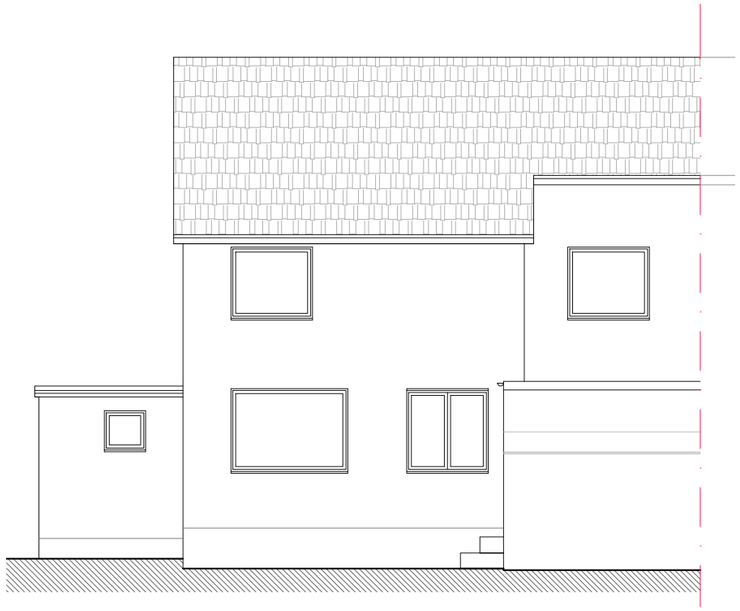

EXISTING REAR ELEVATION 1:100



EXISTING SIDE ELEVATION 1:100

Chartered Institute of Architectural Technologists
Registered Practice

ALL DIMENSIONS TO BE CHECKED ON SITE

Party Wall Etc Act 1996
The works indicated on these drawings may be within the provisions of the Act. It is the building owner's responsibility to serve the requisite notice(s) to adjoining owners and otherwise comply with the Act.

Responsibility is not accepted for errors made by others scaling from this drawing. All discrepancies should be reported to Western Building Consultants

Copyright: 2018 Western Building Consultants.This document and the design are the copyright of Western Building Consultants. This drawing is not to be used or copied without written authorised consent

RICS

| Rev | Description | D | C | Date |
|---|---|---|---|---|
| A | Revision | | | |

Drawing:
Existing Elevations

Project:
9 Linden Crescent
Bradford-on-Avon
BA15 2AN

Scale: 1:100 @ A3

1:100

2m 0 2m

Drawn By: SM

Date : 21/02/2023

| Job Ref. | Rev. | Stage | Dwg No |
|---|---|---|---|
| WBS/001 | - | (03) | 003 |

WESTERN
BUILDING CONSULTANTS

Western House
2 Rush Hill, Bath
BA2 2QH

01225 789 307

enquiries@westernbuildingconsultants.co.uk

www.westernbuildingconsultants.co.uk