## Old Barn Lake House Block Plan

**Supplied by: www.ukmapcentre.com**
**Serial No: 275556**
**Centre Coordinates: 389678,122898**
**Production Date: 20/11/2023 11:59:36**

North

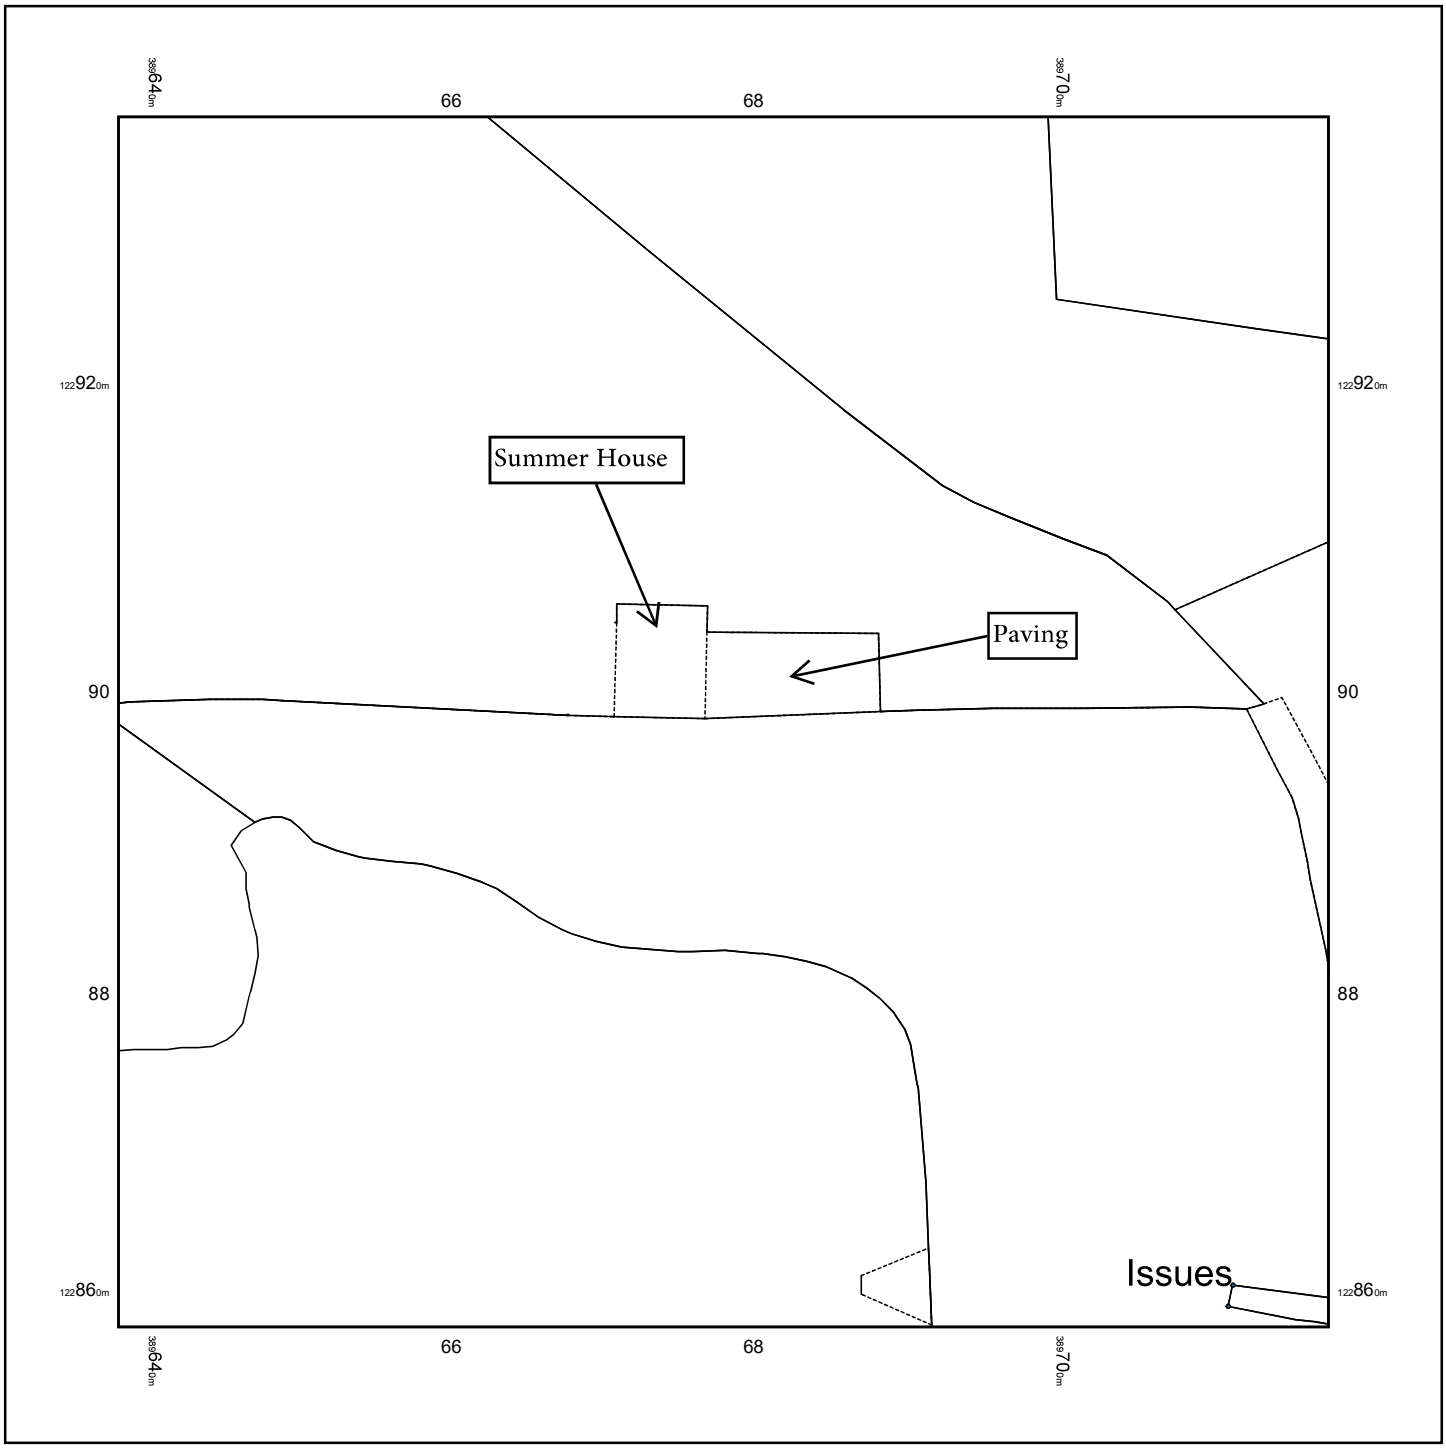


© Crown copyright and database rights 2023 Ordnance Survey 100048957. The representation of road, track or path is no evidence of a boundary or right of way. The representation of features as lines is no evidence of a property boundary.

0m 1cm = 5m 25m

**Scale 1:500**

UK MAP CENTRE .com

Ordnance Survey Licensed Data