


Proposed Side Elevation 1
Scale 1:50


Proposed Side Elevation 2
Scale 1:50


1m

10m

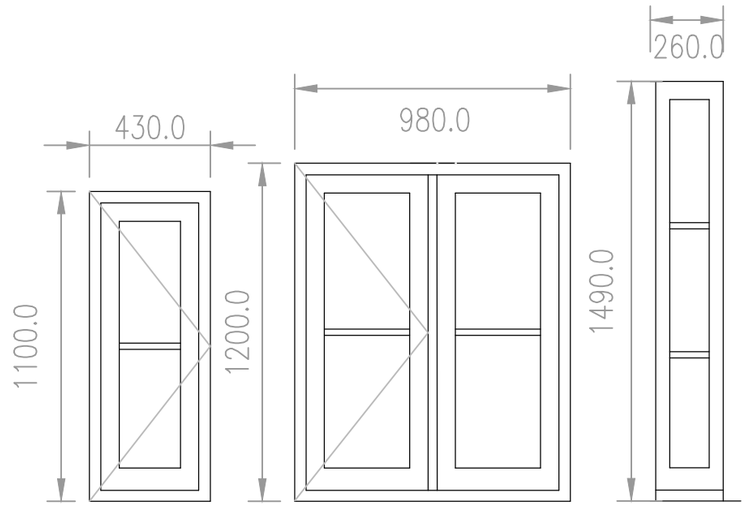

Proposed Windows, Scale 1:20

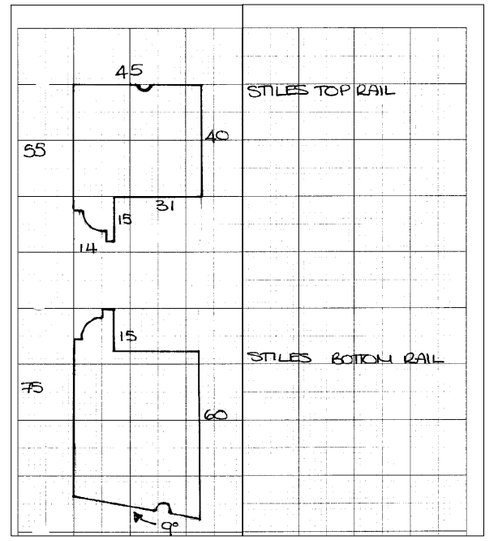

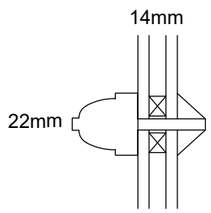

TRU BAR DETAIL
with 7mm Heritage Spacer

Proposed Details with dimensions, Scale 1:2

Nicole Muller
Chapmans Close
Frome
BA11 2SH

REVISIONS
Rev.A 24.04.23 added Proposed Side Elevation 2
Rev.B 28.08.23 Amended details to show hardwood casement windows
Rev.C 15.11.23 Amended tru bar detail and added scale1:20 window elevations
Rev.D 22.11.23 Reduced tru bar width in elevation and detail

SCALE	1:50, 1:20, 1:2
DRAWN	
CHECKED	
CODE	
DATE	15/11/2023

PROJECT
1 Prospect Square, Westbury – Window replacement

DRAWING
Proposed Side Elevation

PROJECT No.

DRAWING No.
06D