

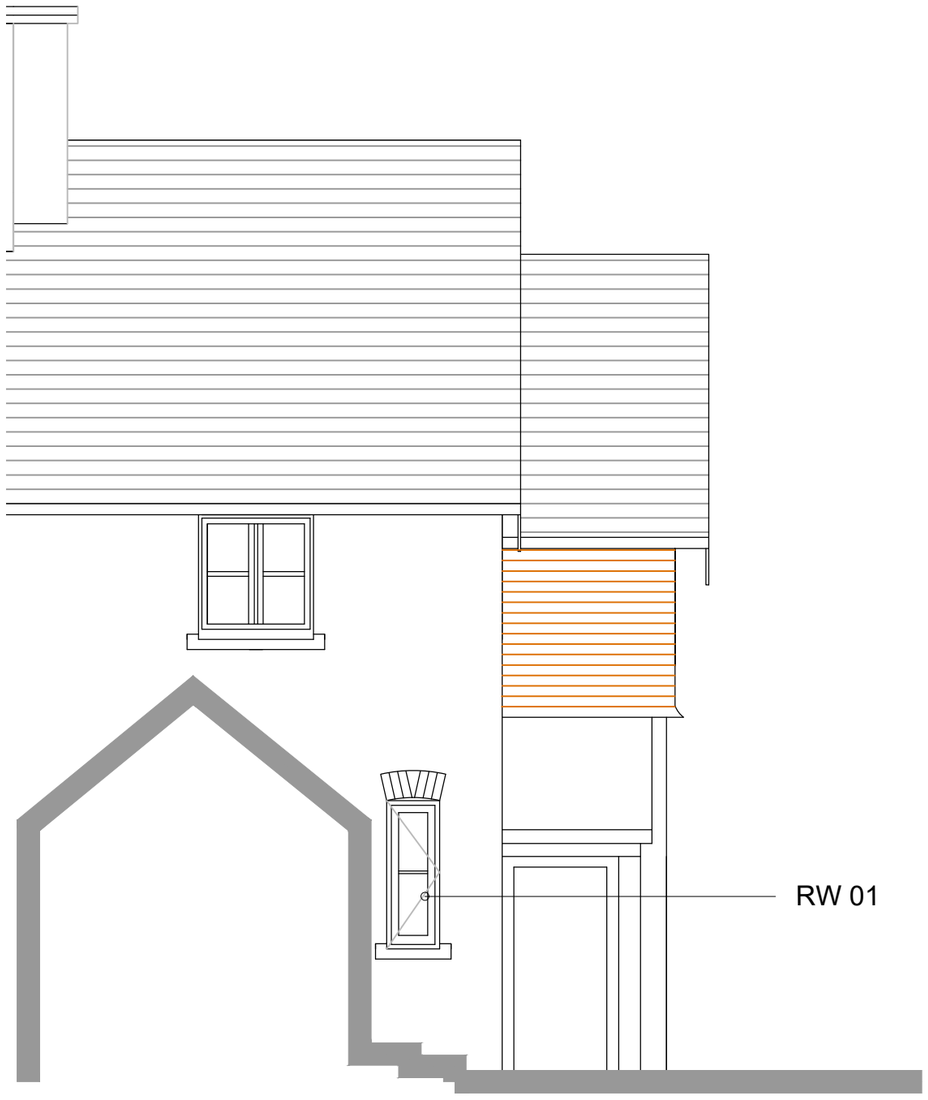


Proposed Rear Elevation
Scale 1:50

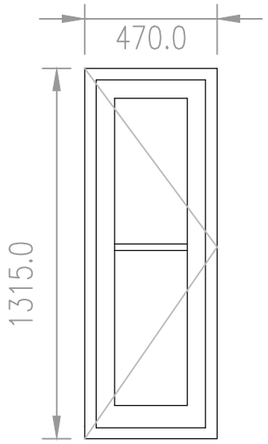

Proposed Window Elevation
Scale 1:20

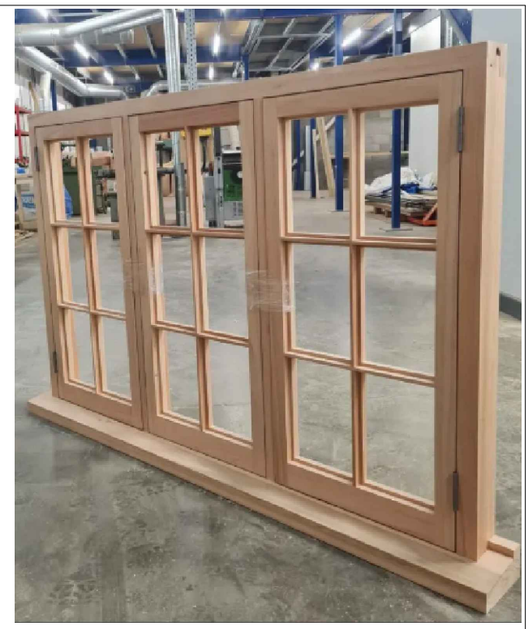

Casement windows in hardwood with slim clear double glazed toughen glass


Specification:

Technical Specification:

Supply and install single and double casement windows in hardwood. Chosen local joinery are producers and installers of premium bespoke joinery. Furniture will include standard hinges, fastener and stay. Painting includes primer and undercoat and topcoat, colour is white to match existing windows. Proposed glass to be slim clear 14mm double glazed toughened units with heritage spacer for 7mm sightline.

Scope of Project:

Replacement - Carefully remove existing items, prepare openings and supply and fit replacements. To include all making good of aperture ready for final decoration by others. All installed in full compliance with Building Regulations Document L (2010 Edition) by our trained and experienced installers. Reveal details and placement of window are to match existing.

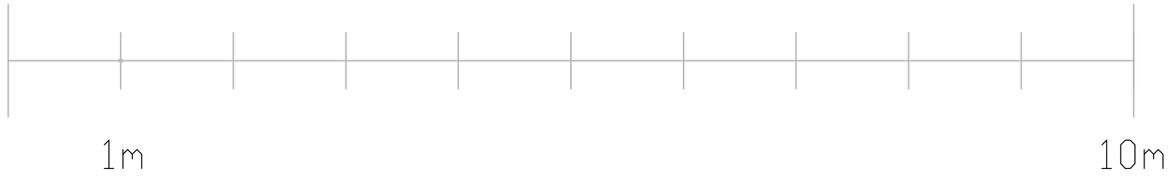

Nicole Muller
Chapmans Close
Frome
BA11 2SH

REVISIONS
Rev.A 28/08/23 - Amended details to show hardwood casement windows
Rev.B 15.11.23 Added scale1:20 window elevations
Rev.C 22.11.23 Reduced tru bar width in elevation

SCALE	1:50, 1:20
DRAWN	
CHECKED	
CODE	
DATE	15/11/2023

PROJECT
1 Prospect Square, Westbury – Window replacement

DRAWING
Proposed Rear Elevation

PROJECT No.

DRAWING No.
07C