


SITE LOCATION

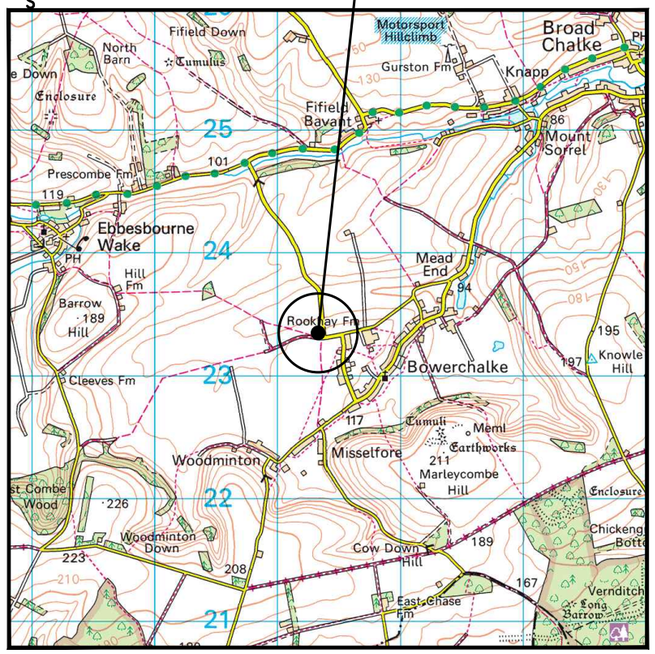

0 500 1000 1500 2000 2500m

1:50000

SITE LOCATION

(Scale 1:50000)


Ordnance Survey map extract based upon Landranger map series with the permission of the controller of Her Majesty's Stationery Office Licence No. 0100023487 Crown copyright.



SITE PHOTOGRAPH

The drawings comply with TEF & Vodafone Standard ICNIRP guidelines.

Designed in accordance with CTIL document: SDN0013

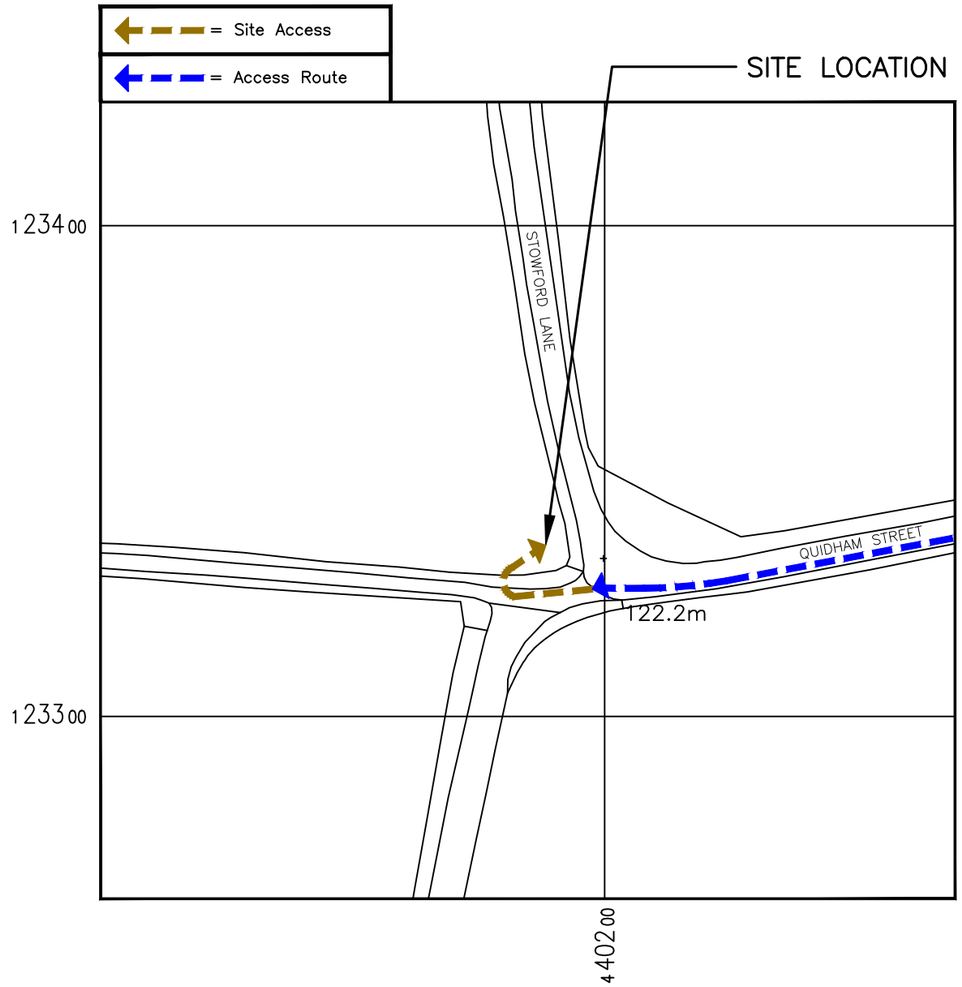

DETAILED SITE LOCATION

(Scale 1:1250)

Based upon Ordnance Survey map extract with the permission of the Controller of Her Majesty's Stationery Office. Crown copyright. Licence No. 100020449

0 12.5 25 37.5 50 62.5m

1:1250

ALL DIMENSIONS ARE IN mm UNLESS NOTED OTHERWISE

N.G.R	E: 401386 N: 123336
CONCESSION REQUIRED	NO

DIRECTIONS TO SITE: LEAVE THE M3 AT JUNCTION 8, TAKE THE A303 EXIT TO ANDOVER/SALISBURY. CONTINUE ONTO A303 FOR 26.5 MI. AT COUNTESS ROUNDABOUT, TAKE THE 2ND EXIT ONTO AMESBURY BYP/A303. CONTINUE TO FOLLOW A303 FOR 3.5 MI. CONTINUE ON A360. TAKE SOUTH ST AND HIGH RD TO CHURCH ST FOR 15.9 MI. AT LONGBARROW ROUNDABOUT, TAKE THE 1ST EXIT ONTO A360 AFTER 5.1 MI AT THE ROUNDABOUT, TAKE THE 3RD EXIT ONTO THE AVENUE. AFTER 1.5 MI AT THE ROUNDABOUT, CONTINUE STRAIGHT ONTO MINSTER ST/A30. CONTINUE TO FOLLOW A30 FOR 0.4 MI THEN TURN LEFT ONTO SOUTH ST AND CONTINUE ONTO PORTFIELD RD FOR 1.4 MI. THEN TURN RIGHT AND CONTINUE ONTO HIGH RD. AFTER 1.9 MI TURN LEFT ONTO THE CAUSEWAY AND AFTER 0.2 MI TURN RIGHT ONTO SOUTH ST. AFTER 1.4MI CONTINUE ONTO CHURCH ST. AFTER 1.5MI THE SITE WILL BE ON THE LEFT.

NOTES:

REV	MODIFICATION	BY	CH	DATE
A	Issued for Approval	MWF	RWB	24.02.22

GallifordTry

WOLVEY - HINCKLEY - LEICESTERSHIRE - LE10 3JF

Tel: +44 (0)1455 222792 Fax: +44 (0)1455 222758

cornerstone

CTIL

Cell Name	Opt.
BOWERCHALKE	A

Cell ID No

CTIL	TEF	TEF
300767700	18187	18308

Site Address / Contact Details

STOWFORD LANE
BOWERCHALKE
SALISBURY
WILTSHIRE
SP5 5BU

Drawing Title: SITE LOCATION MAPS


Purpose of issue: PLANNING — Dwg Rev: A

Drawing Number: 100

Surveyed By:	Original Sheet Size:	Pack Issue:
RB	A3	A

Drawn:	Date:	Checked:	Date:
MWF	24.02.22	RWB	24.02.22




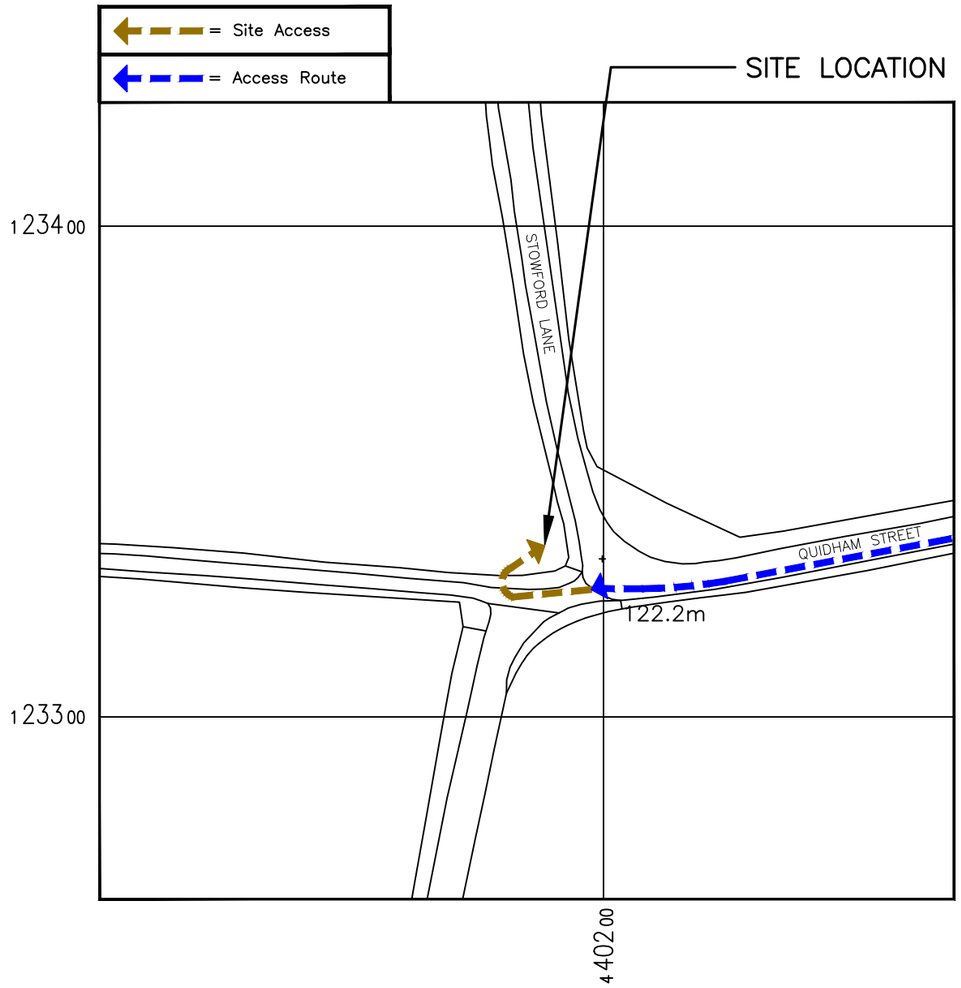

DETAILED SITE LOCATION

(Scale 1:1250)

Based upon Ordnance Survey map extract with the permission of the Controller of Her Majesty's Stationery Office. Crown copyright. Licence No. 100020449

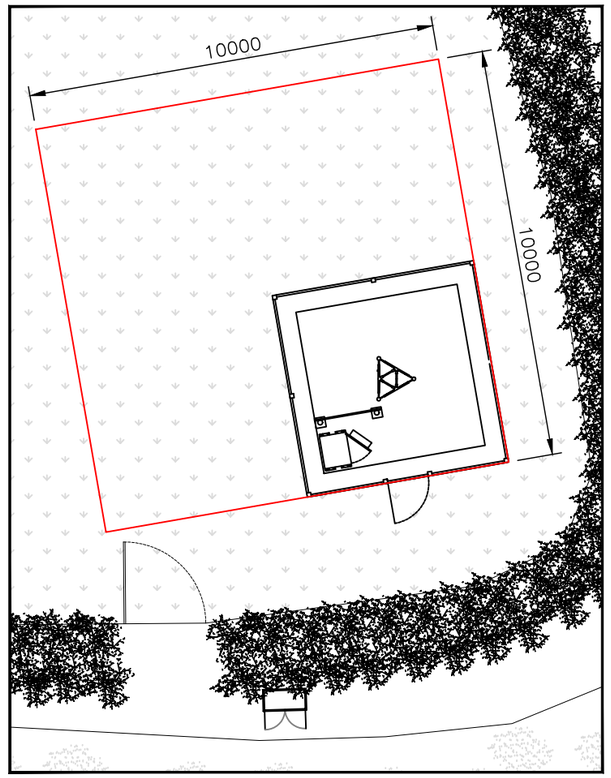

DEMISE PLAN

(1:150)

0 1.5 3 4.5 6 7.5m

1:150

The drawings comply with TEF & Vodafone Standard ICNIRP guidelines.

Designed in accordance with CTIL document: SDN0013

ALL DIMENSIONS ARE IN mm UNLESS NOTED OTHERWISE

N.G.R	E: 401386 N: 123336
CONCESSION REQUIRED	NO

DIRECTIONS TO SITE: LEAVE THE M3 AT JUNCTION 8, TAKE THE A303 EXIT TO ANDOVER/SALISBURY. CONTINUE ONTO A303 FOR 26.5 MI. AT COUNTESS ROUNDABOUT, TAKE THE 2ND EXIT ONTO AMESBURY BYP/A303. CONTINUE TO FOLLOW A303 FOR 3.5 MI. CONTINUE ON A360. TAKE SOUTH ST AND HIGH RD TO CHURCH ST FOR 15.9 MI. AT LONGBARROW ROUNDABOUT, TAKE THE 1ST EXIT ONTO A360 AFTER 5.1 MI AT THE ROUNDABOUT, TAKE THE 3RD EXIT ONTO THE AVENUE. AFTER 1.5 MI AT THE ROUNDABOUT, CONTINUE STRAIGHT ONTO MINSTER ST/A30. CONTINUE TO FOLLOW A30 FOR 0.4 MI THEN TURN LEFT ONTO SOUTH ST AND CONTINUE ONTO PORTFIELD RD FOR 1.4 MI. THEN TURN RIGHT AND CONTINUE ONTO HIGH RD. AFTER 1.9 MI TURN LEFT ONTO THE CAUSEWAY AND AFTER 0.2 MI TURN RIGHT ONTO SOUTH ST. AFTER 1.4MI CONTINUE ONTO CHURCH ST. AFTER 1.5MI THE SITE WILL BE ON THE LEFT.

NOTES:

REV	MODIFICATION	BY	CH	DATE
A	Issued for Approval	MWF	RWB	24.02.22

GallifordTry
WOLVEY - HINCKLEY - LEICESTERSHIRE - LE10 3JF
Tel: +44 (0)1455 222792 Fax: +44 (0)1455 222758

cornerstone

CTIL

Cell Name	Opt.
BOWERCHALKE	A

Cell ID No

CTIL	TEF	TEF
300767700	18187	18308

Site Address / Contact Details


STOWFORD LANE
BOWERCHALKE
SALISBURY
WILTSHIRE
SP5 5BU

Drawing Title: LEASE PLAN

Purpose of issue: PLANNING — Dwg Rev: B

Drawing Number: 102

Surveyed By:		Original Sheet Size:		Pack Issue:
RB		A3		
Drawn: MWF	Date: 24.02.22	Checked: RWB	Date: 24.02.22	A

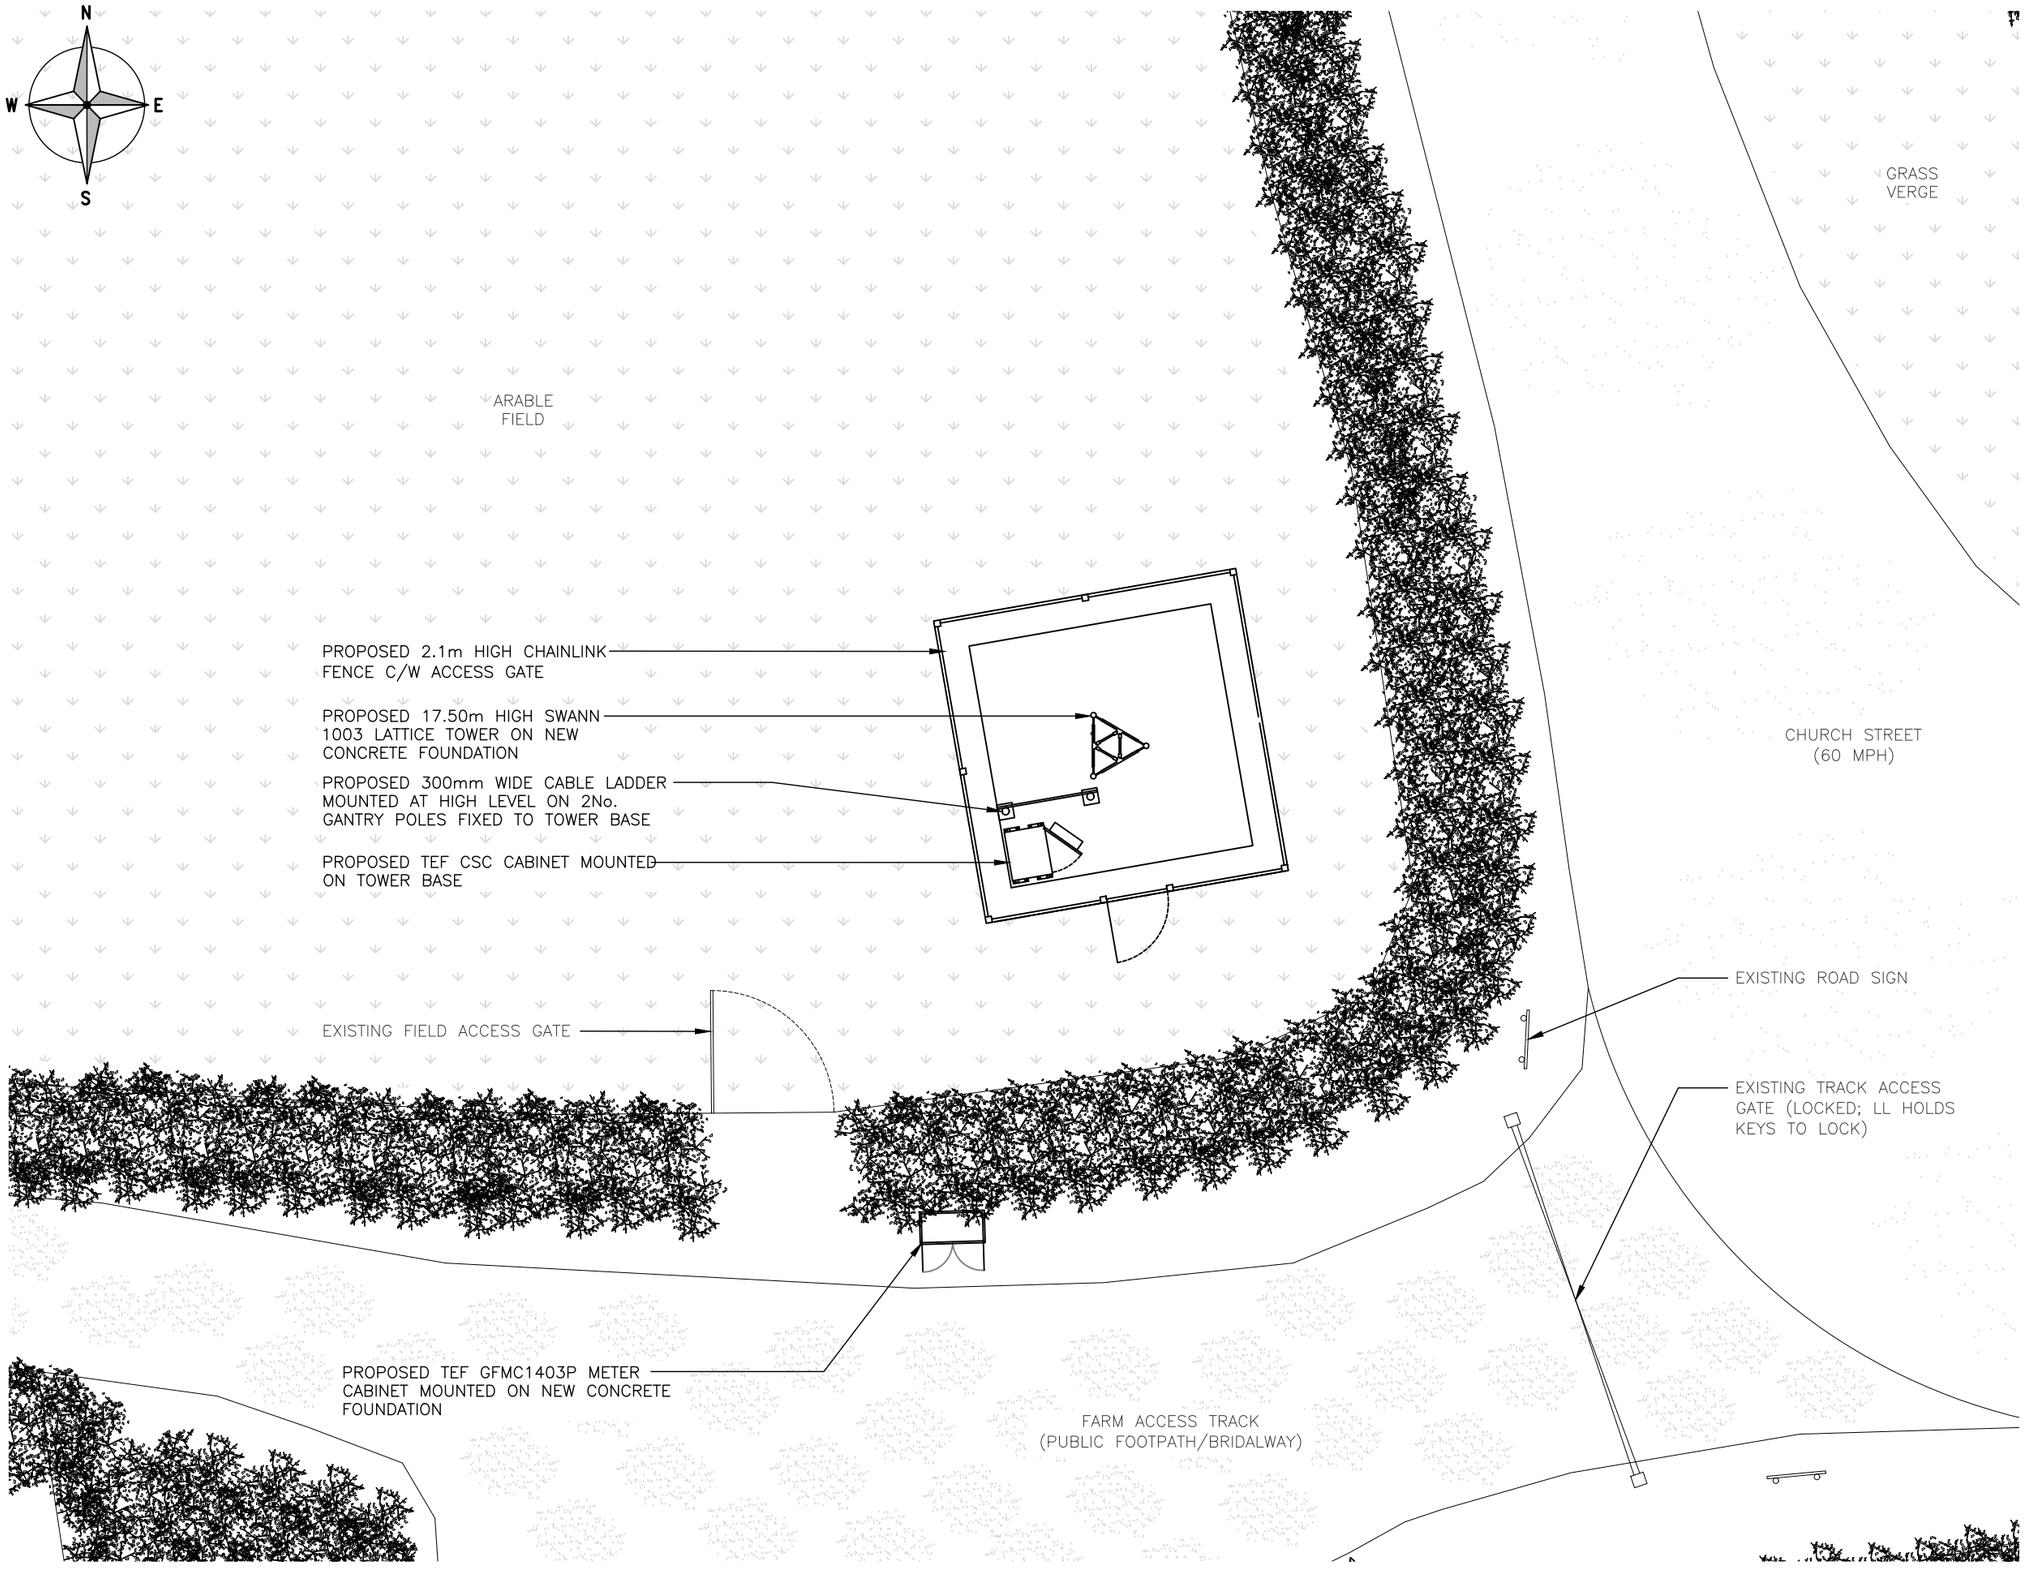

PROPOSED SITE PLAN

(1:100)

0 1 2 3 4 5m

1:100

The drawings comply with TEF & Vodafone Standard ICNIRP guidelines.

Designed in accordance with CTIL document: SDN0013

ALL DIMENSIONS ARE IN mm UNLESS NOTED OTHERWISE

N.G.R	E: 401386 N: 123336
CONCESSION REQUIRED	NO

NOTES:

REV	MODIFICATION	BY	CH	DATE
A	Issued for Approval	MWF	RWB	24.02.22

GallifordTry
WOLVEY - HINCKLEY - LEICESTERSHIRE - LE10 3JF
Tel: +44 (0)1455 222792 Fax: +44 (0)1455 222758

cornerstone
CTIL

Cell Name	Opt.
BOWERCHALKE	A

Cell ID No

CTIL	TEF	TEF
300767700	18187	18308

Site Address / Contact Details


STOWFORD LANE
BOWERCHALKE
SALISBURY
WILTSHIRE
SP5 5BU

Drawing Title: PROPOSED SITE PLAN

Purpose of issue: PLANNING — Dwg Rev: B

Drawing Number: 200

Surveyed By:		Original Sheet Size:		Pack Issue:
RB		A3		
Drawn: MWF	Date: 24.02.22	Checked: RWB	Date: 24.02.22	A

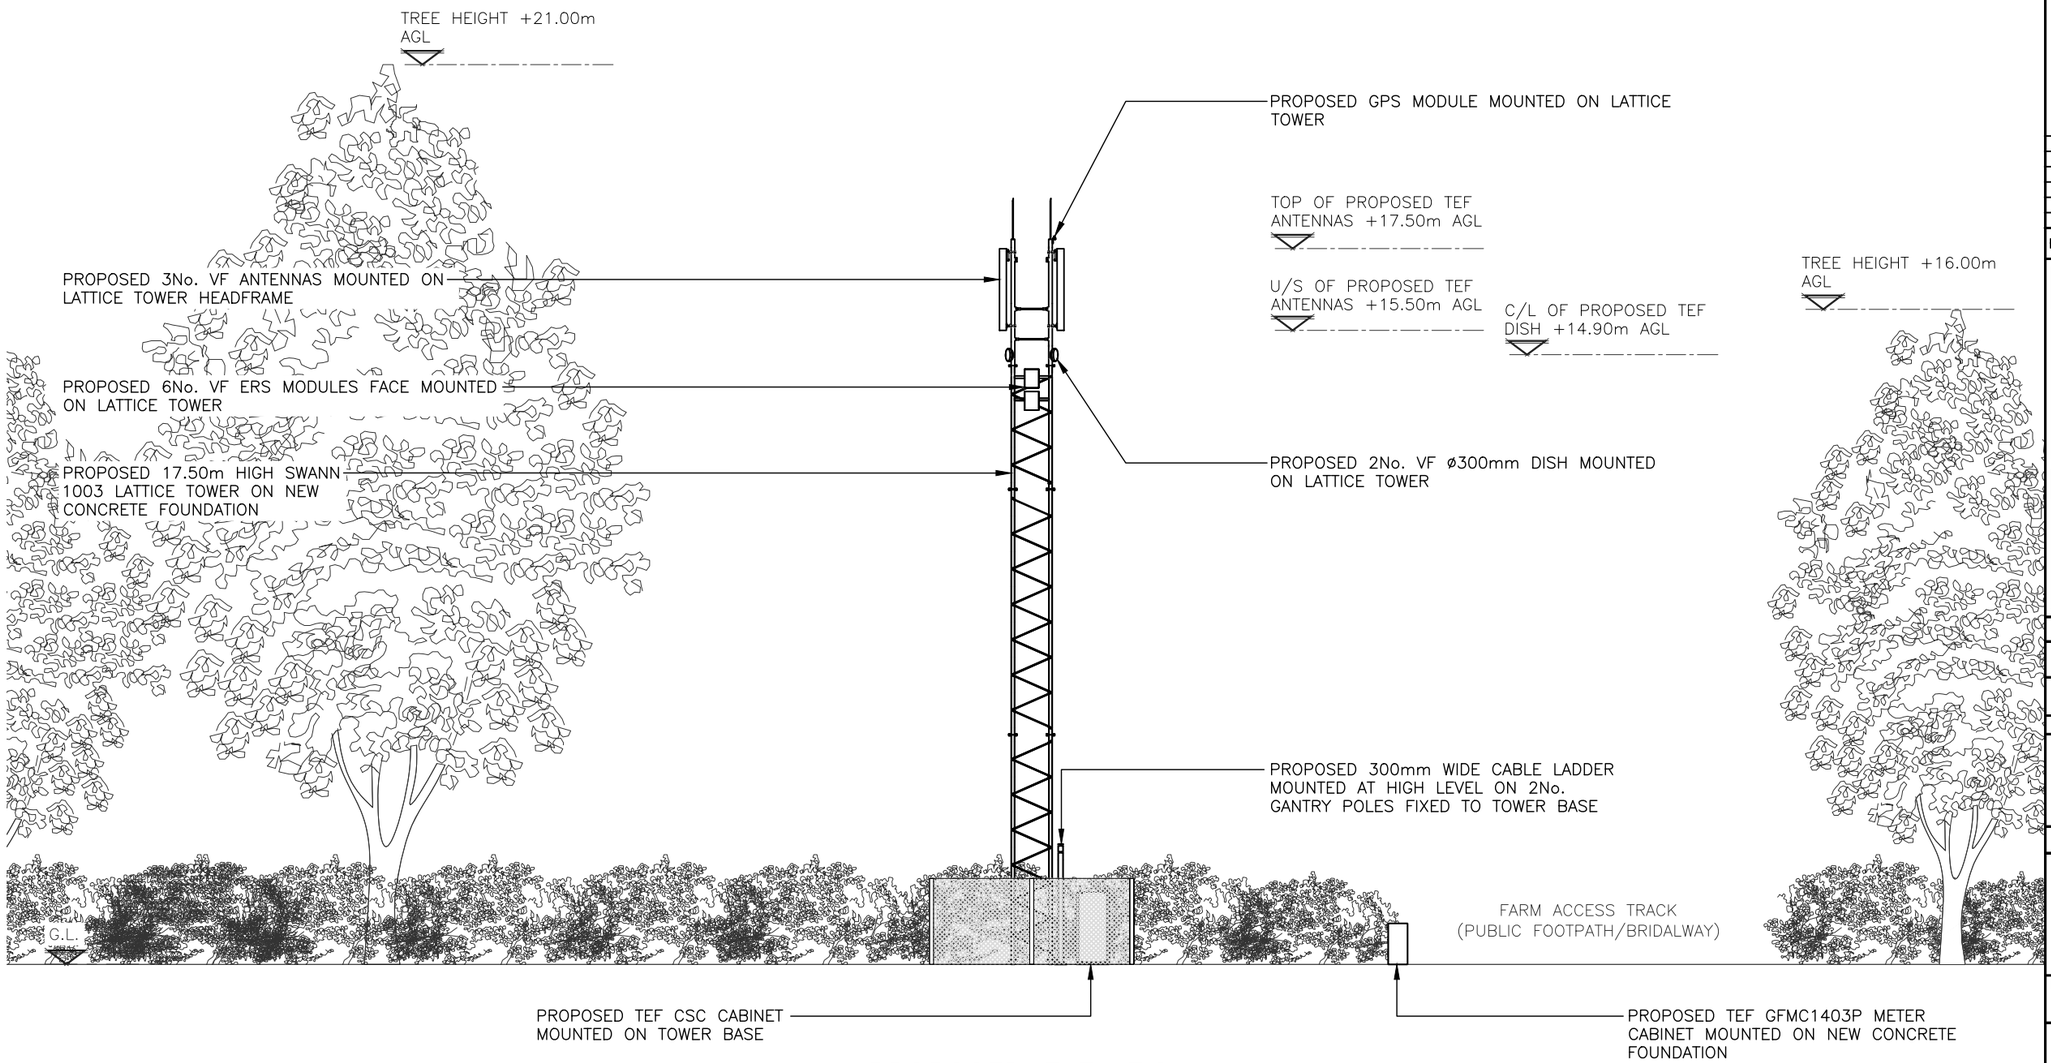

PROPOSED ELEVATION

(1:150)

0 1.5 3 4.5 6 7.5m

1:150

The drawings comply with TEF & Vodafone Standard ICNIRP guidelines.
Designed in accordance with CTIL document: SDN0013

ALL DIMENSIONS ARE IN mm UNLESS NOTED OTHERWISE

N.G.R	E: 401386 N: 123336
CONCESSION REQUIRED	NO

NOTES:

REV	MODIFICATION	BY	CH	DATE
A	Issued for Approval	MWF	RWB	24.02.22

GallifordTry
WOLVEY - HINCKLEY - LEICESTERSHIRE - LE10 3JF
Tel: +44 (0)1455 222792 Fax: +44 (0)1455 222758

cornerstone
CTIL

Cell Name	Opt.
BOWERCHALKE	A

Cell ID No

CTIL	TEF	TEF
300767700	18187	18308

Site Address / Contact Details

STOWFORD LANE
BOWERCHALKE
SALISBURY
WILTSHIRE
SP5 5BU

Drawing Title: PROPOSED SITE ELEVATION

Purpose of issue: PLANNING — Dwg Rev: B

Drawing Number: 300

Surveyed By:	Original Sheet Size:	Pack Issue:
RB	A3	A

Drawn:	Date:	Checked:	Date:
MWF	24.02.22	RWB	24.02.22