A2 PRINT

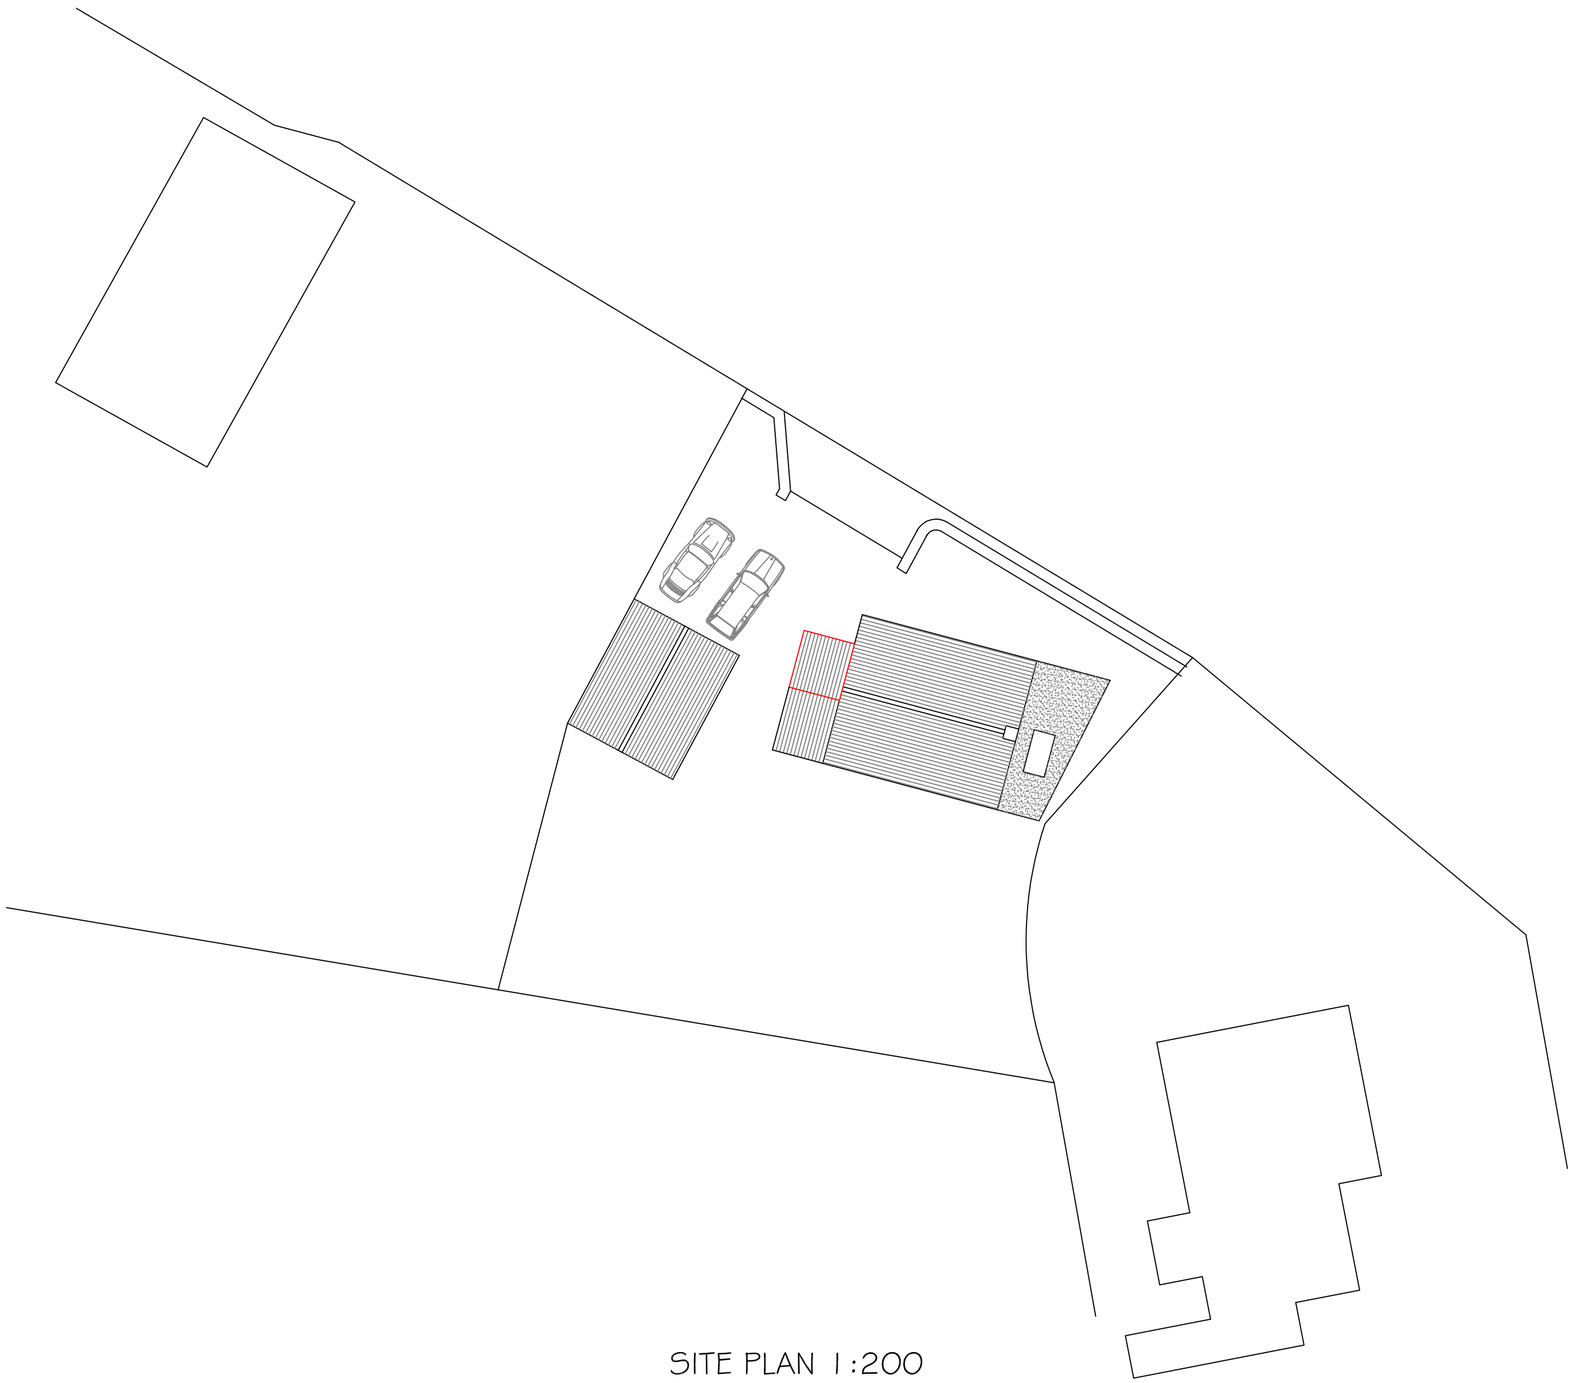

SITE PLAN 1:200

0 1 2 3 4 5 10 20

scale bar 1:200

Issue 2 Solar panels added

SJF PLANNING
& DESIGN SERVICE

01225 782078 simonnearthebell@gmail.com

PROPOSED	SIDE EXTENSION, INTERNAL ALTERATIONS & SOLAR PANELS
CLIENT	MR & MRS C REES
LOCATION	21 THE STREET BROUGHTON GIFFORD SN12 8PH
TITLE	BLOCK PLAN 1:200

DRG NO	ISSUE	DATE
2342-1	2	OCT 2023

A2 PRINT