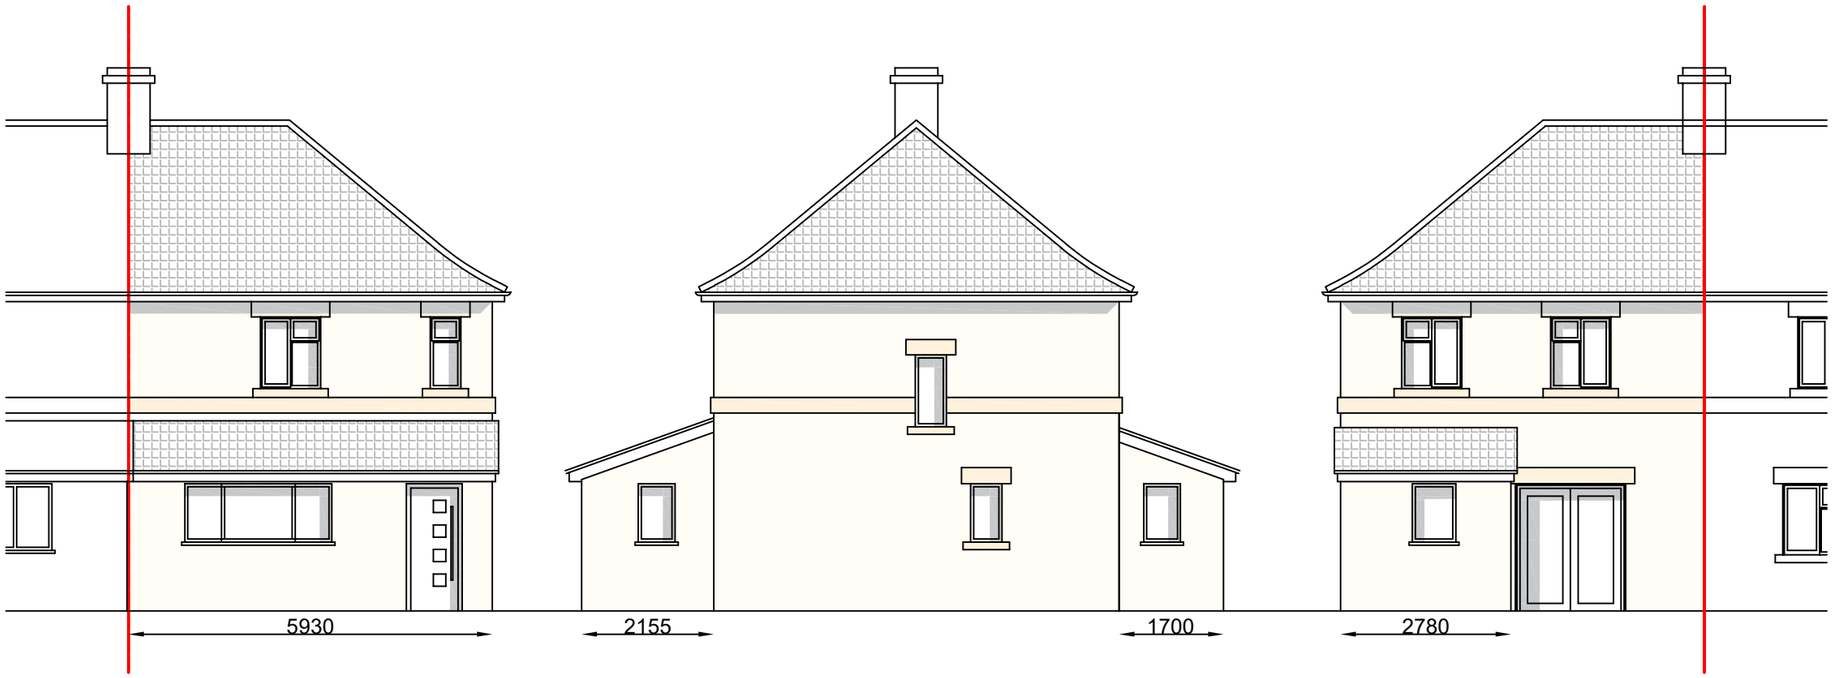

SOUTH ELEVATION

EAST ELEVATION

NORTH ELEVATION

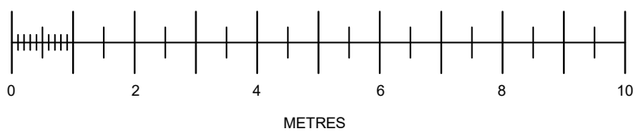

MARKSTONE
architectural services
07956 233899

NOTES:

External materials for the proposed front and rear extensions to match the front extension to the adjoining property at 16 Church Street.

PROJECT:

17 Church Street
Semington
Wiltshire
BA14 6JS

DRAWING:

Proposed elevations

SCALE:

1 : 100 @ A3 L

DRAWING No:

3095 - 104

DATE:

November 2023