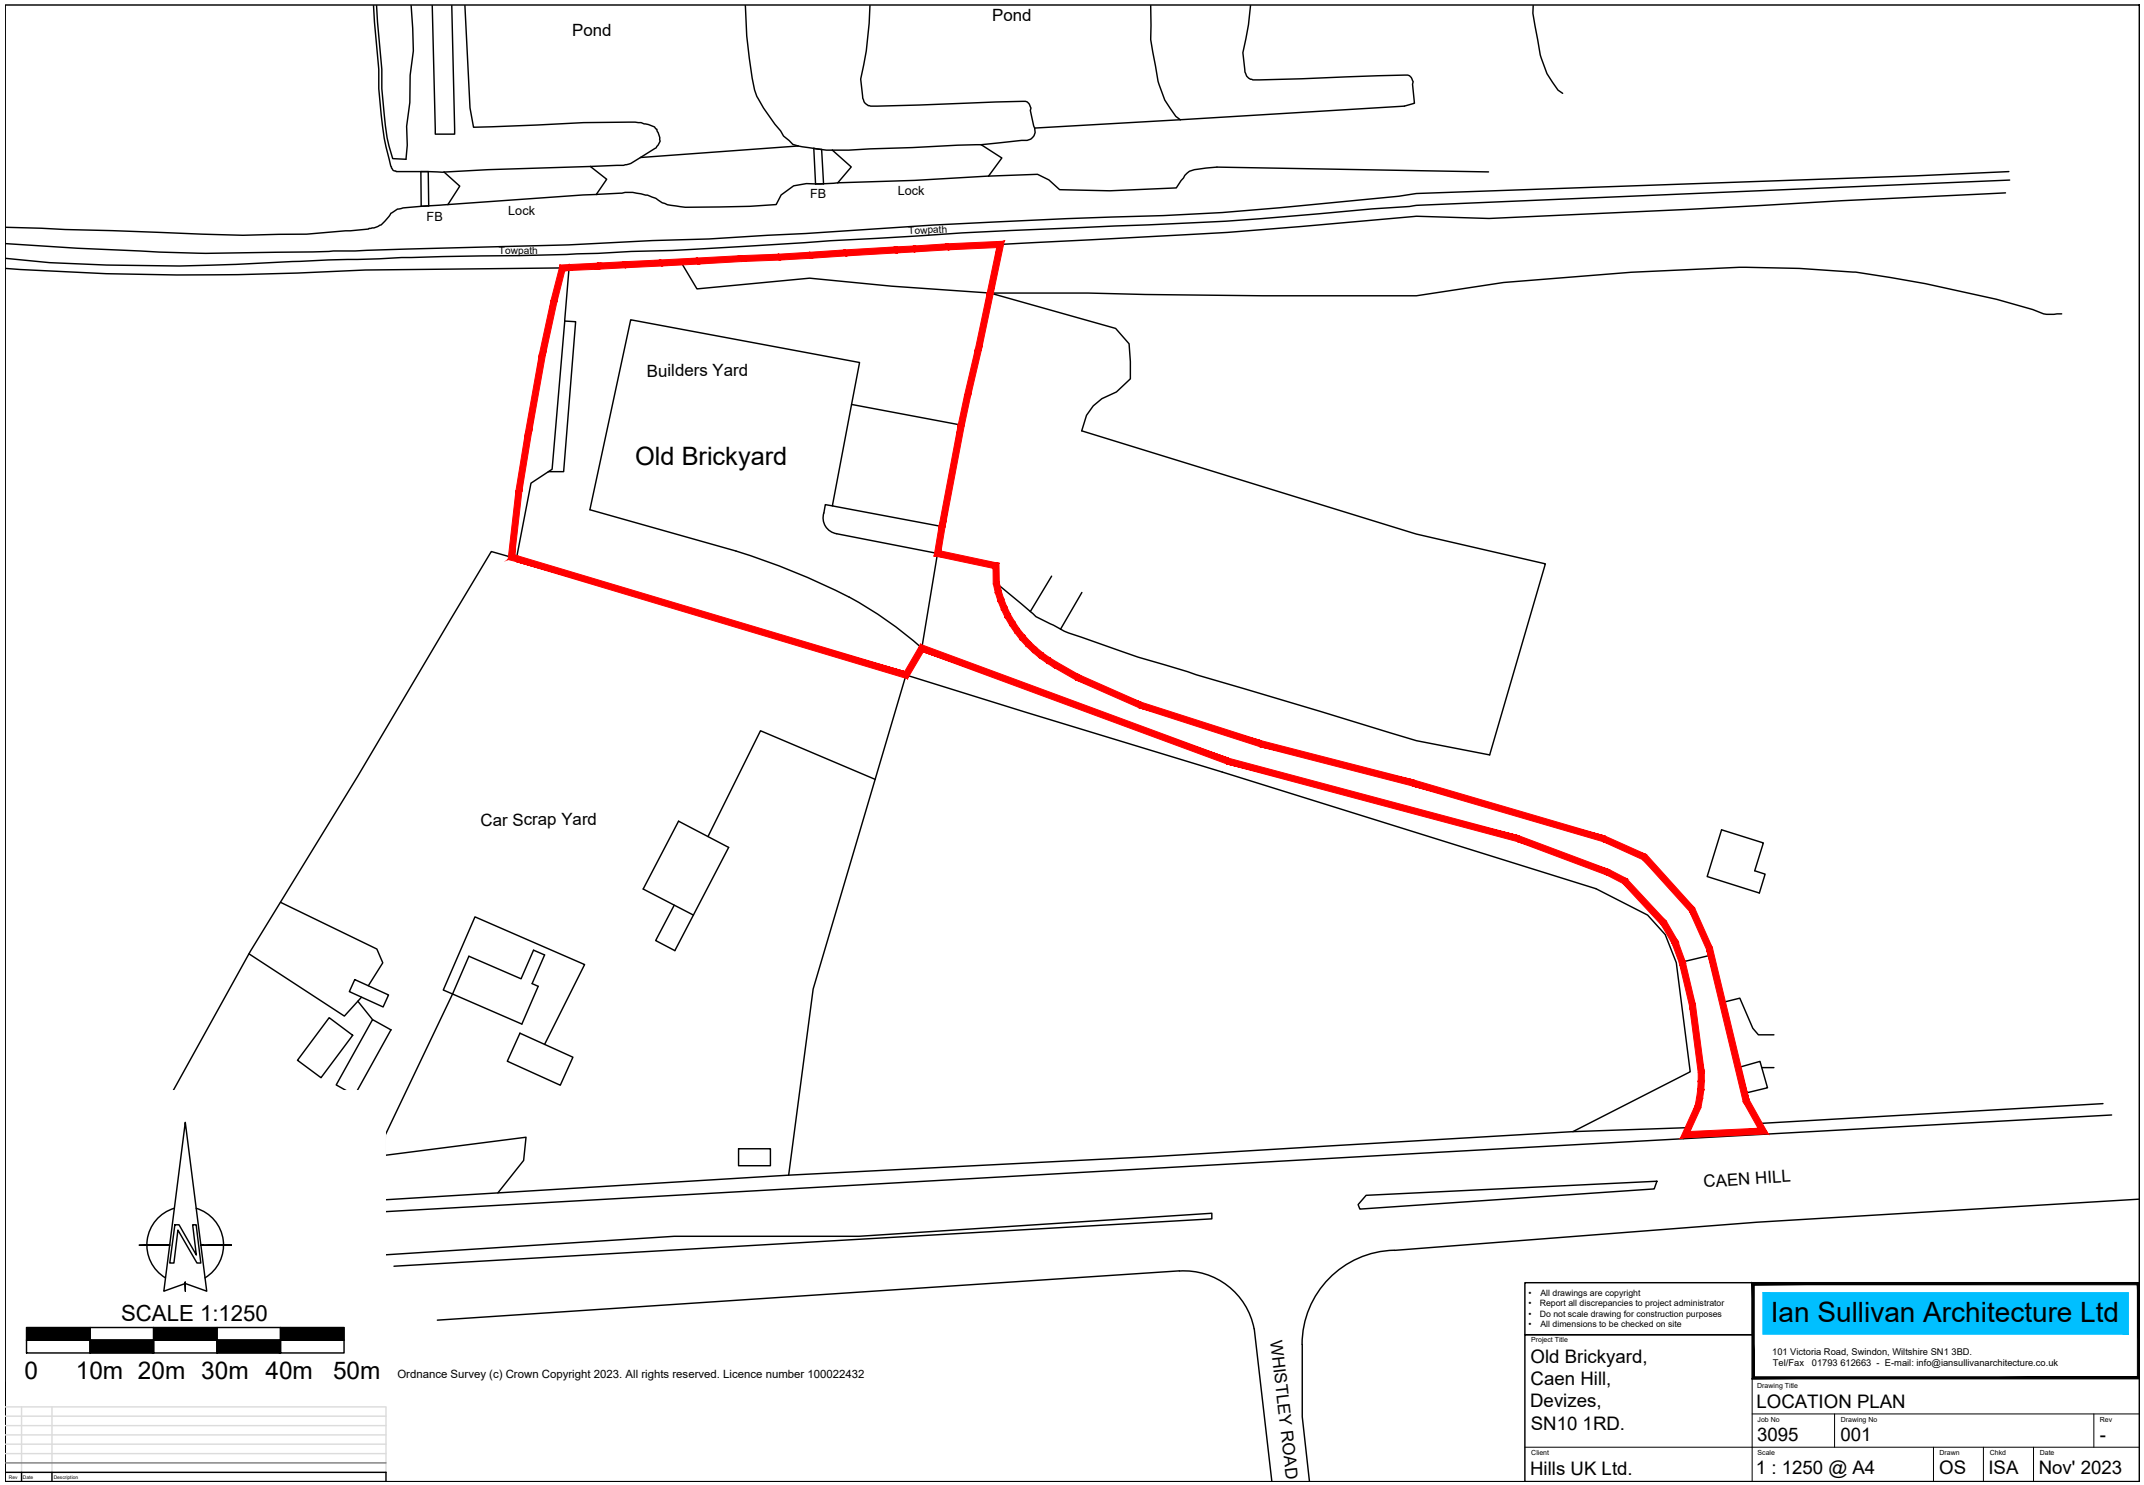


Ordnance Survey (c) Crown Copyright 2023. All rights reserved. Licence number 100022432

Rev	Date	Description

- All drawings are copyright
- Report all discrepancies to project administrator
- Do not scale drawing for construction purposes
- All dimensions to be checked on site

Project Title
Old Brickyard,
Caen Hill,
Devizes,
SN10 1RD.

Client
Hills UK Ltd.

Ian Sullivan Architecture Ltd
101 Victoria Road, Swindon, Wiltshire SN1 3BD.
Tel/Fax 01793 612663 - E-mail: info@iansullivanarchitecture.co.uk

Drawing Title
LOCATION PLAN

Job No	Drawing No	Rev
3095	001	-

Scale	Drawn	Chkd	Date
1 : 1250 @ A4	OS	ISA	Nov' 2023