

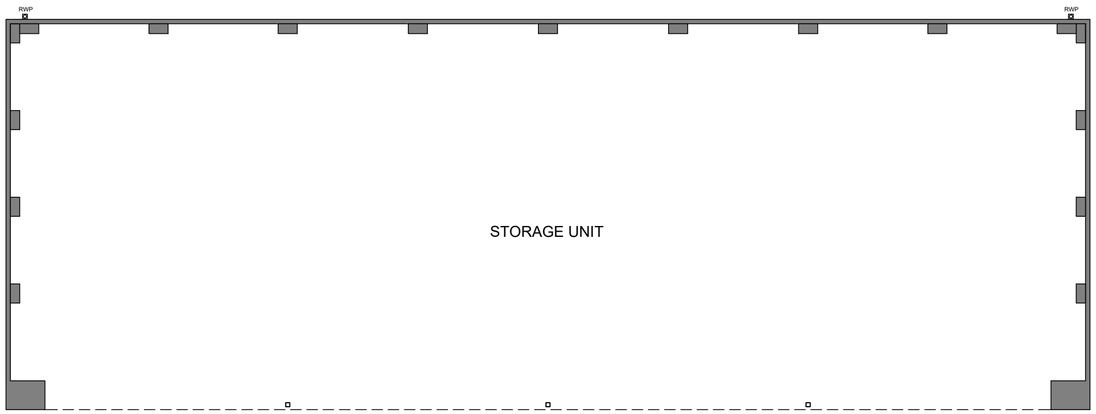



PROPOSED FLOOR PLAN

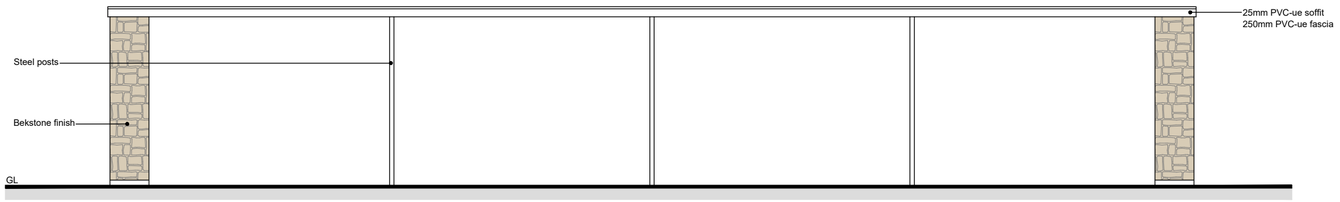


PROPOSED FRONT ELEVATION

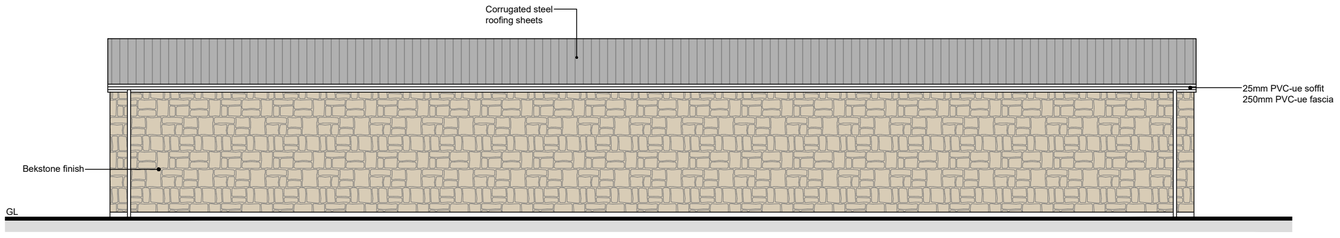

PROPOSED REAR ELEVATION

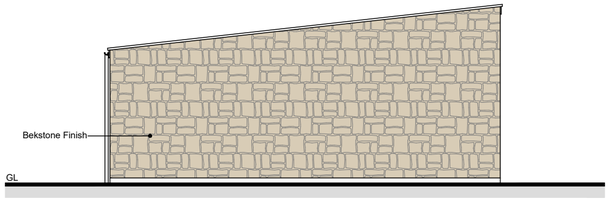

PROPOSED SIDE ELEVATION

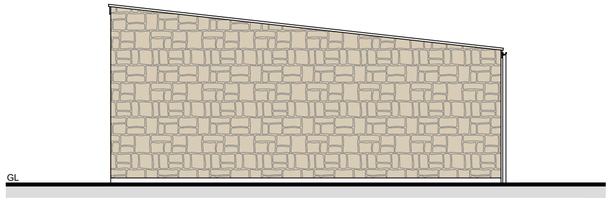

PROPOSED SIDE ELEVATION

Area: 217.9 m^2

SCALE 1:100

0 1m 2m 3m 4m 5m

Rev	Date	Description

- All drawings are copyright
- Report all discrepancies to project administrator
- Do not scale drawing for construction purposes
- All dimensions to be checked on site

Project Title
Old Brickyard,
Caen Hill,
Devizes,
SN10 1RD.

Client
Hills UK Ltd.

Ian Sullivan Architecture Ltd
101 Victoria Road, Swindon, Wiltshire SN1 3BD.
Tel/Fax 01793 612663 - E-mail: info@iansullivanarchitecture.co.uk

Drawing Title
PROPOSED FLOOR PLAN & ELEVATIONS

Job No	Drawing No	Rev
3095	151	-

Scale	Drawn	Chkd	Date
1 : 100 @ A2	OS	ISA	Nov' 2023