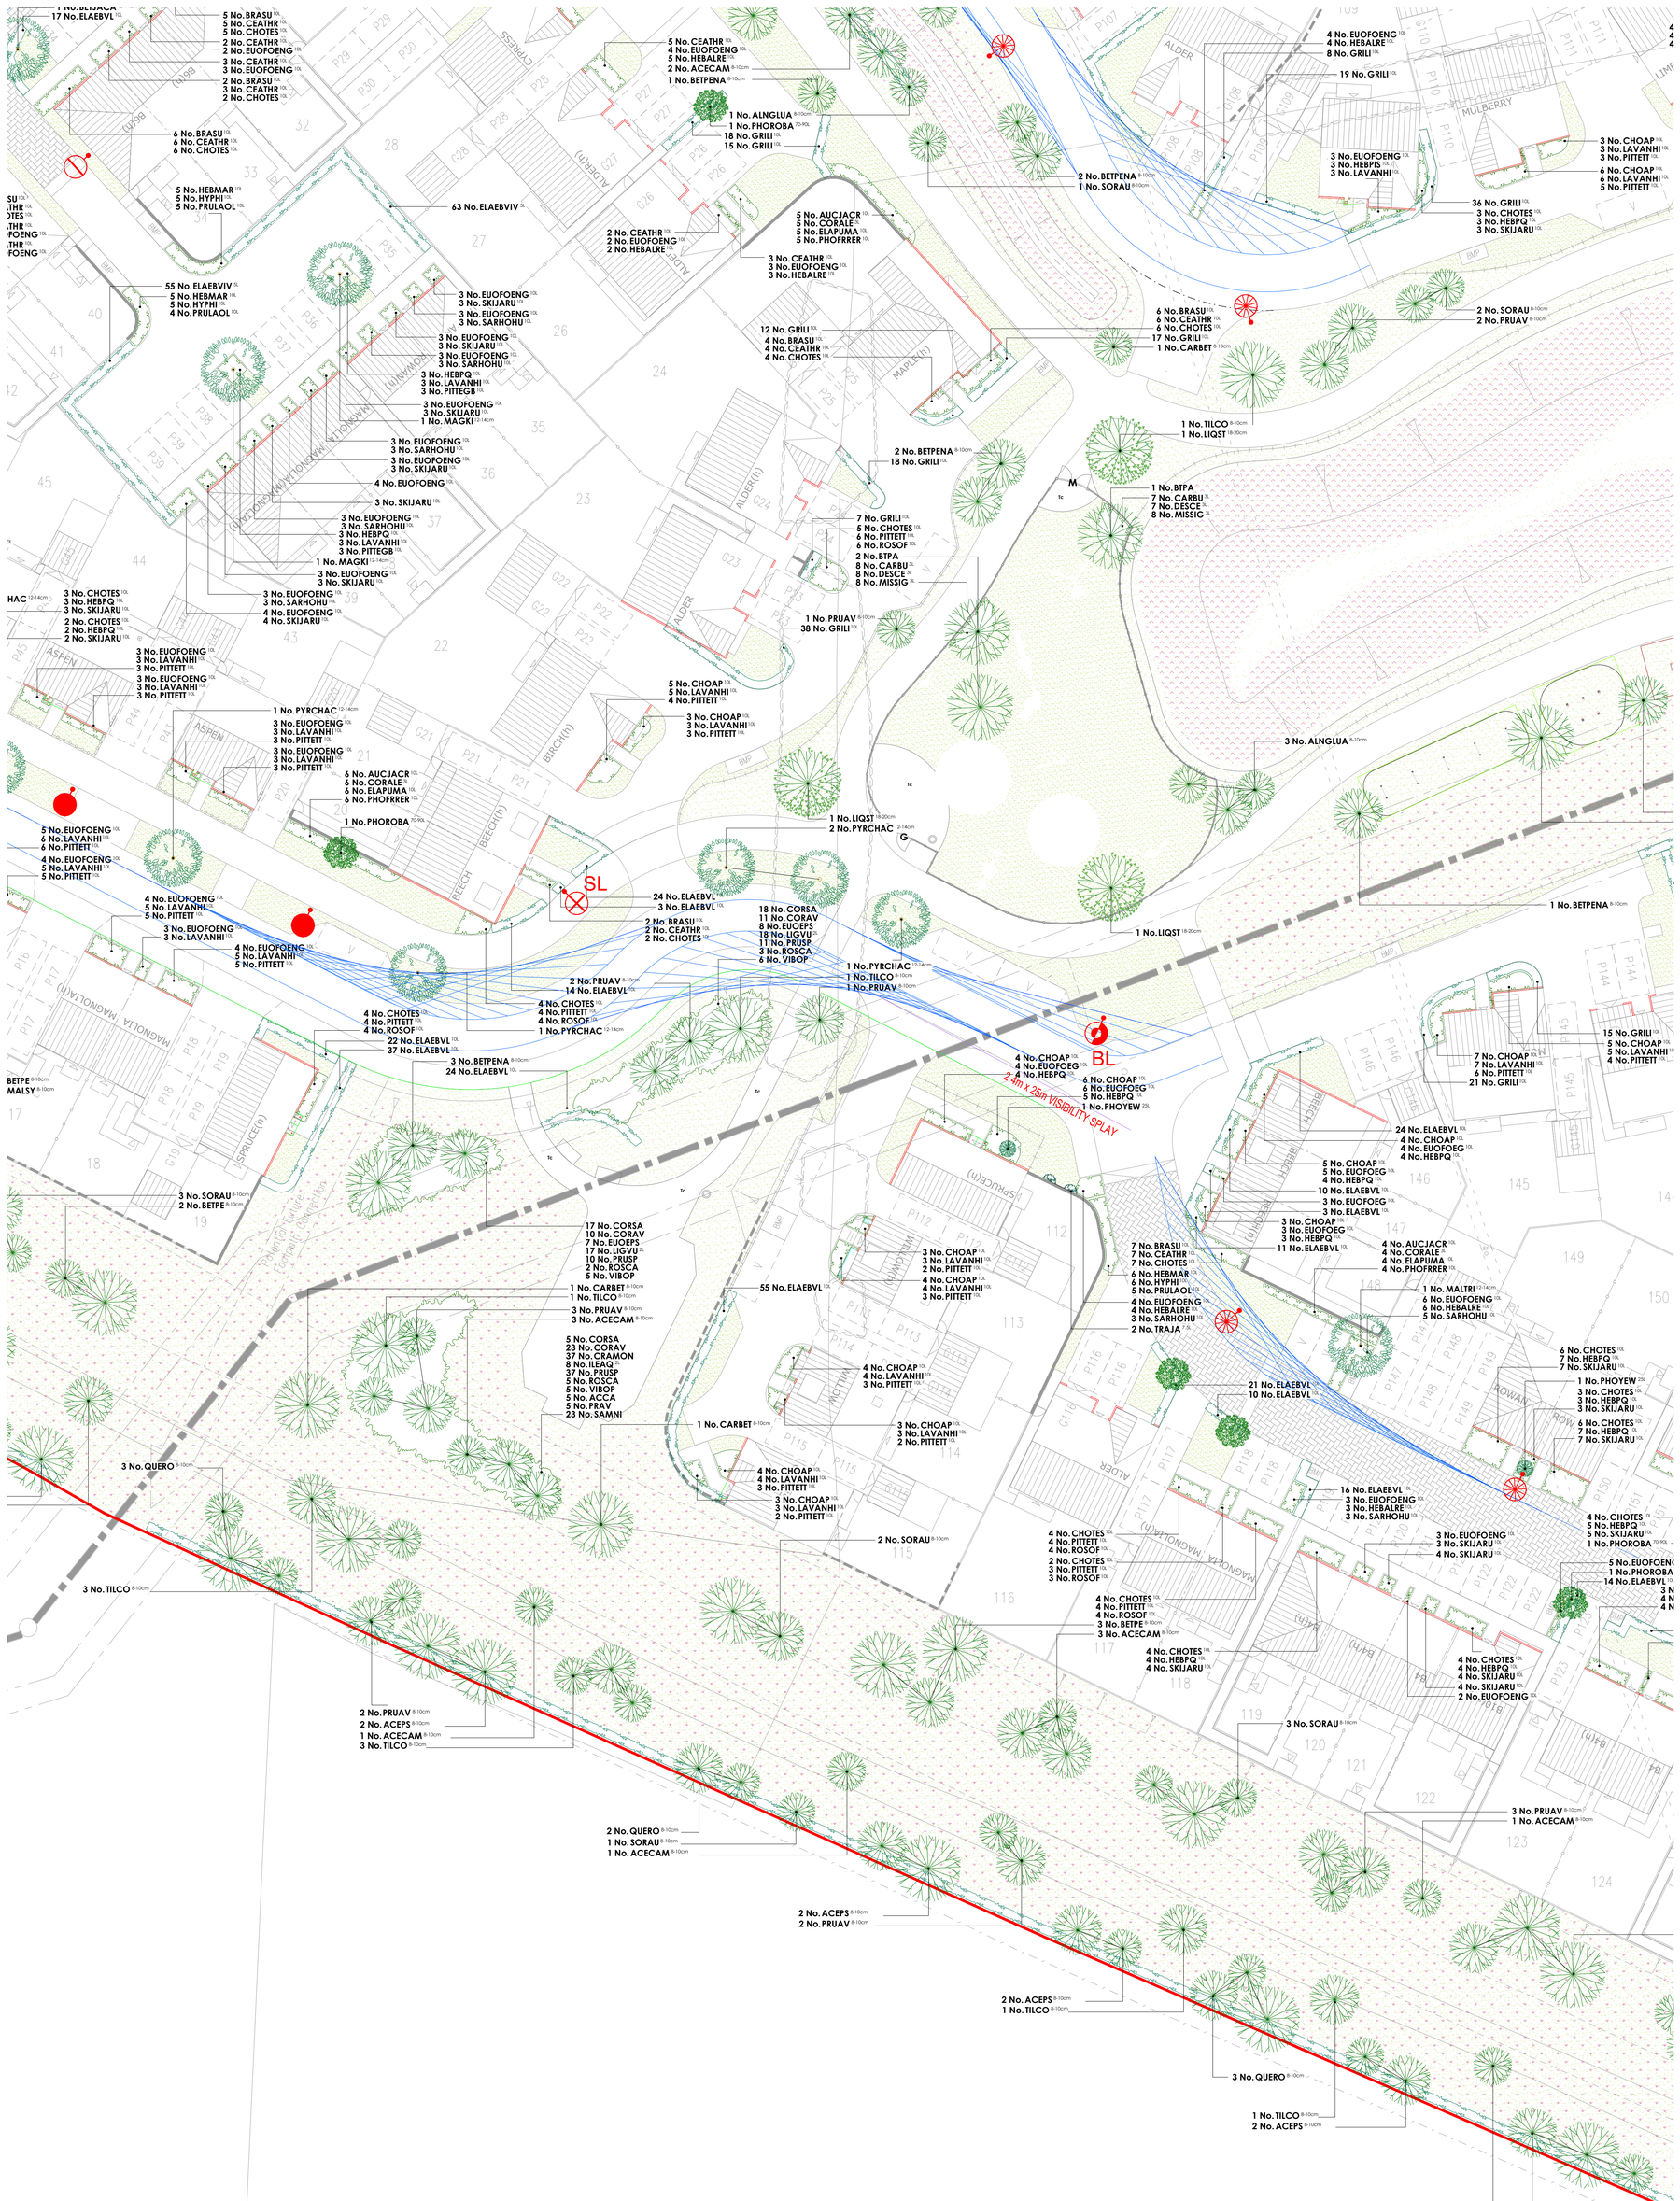


PLANT SCHEDULE

Trees - Highway

Abbr	Species	Supply	Size	Girth	Number
PYRCHAC	Pyrus calleryana 'Chanticleer'	HW :Heavy Standard :Clear Stem 175-200 :RB	350-425cm	12-14cm	12
PYRCALL	Pyrus calleryana 'Chanticleer'	HW :Semi-Mature :Clear Stem min. 200 :RB	600cm+	20-25cm	6
TILCOGR	Tilia cordata 'Greenspire'	HW :Semi-Mature :Clear Stem min. 200 :RB	600cm+	20-25cm	6
					Total :24

Trees - On plot

Abbr	Species	Supply	Size	Girth	Number
AMARH	Amelanchier arborea 'Robin Hill'	PLT :Heavy Standard :Clear Stem 175-200 :RB	350-425cm	12-14cm	4
BETJACA	Betula utilis jacquemontii	PLT :Heavy Standard :Clear Stem 175-200 :RB	350-425cm	12-14cm	2
CORCOL	Corylus columa	PLT :Heavy Standard :Clear Stem 175-200 :RB	350-425cm	12-14cm	1
MAGKI	Magnolia kobus 'Isis'	PLT :Heavy Standard :Clear Stem 175-200 :RB	350-425cm	12-14cm	11
MALTRI	Malus triobata	PLT :Heavy Standard :Clear Stem 175-200 :RB	350-425cm	12-14cm	2
					Total :20

Trees - POS

Abbr	Species	Supply	Size	Girth	Number
BTPA	Betula pendula	POS :Feather :Multi-Stemmed :3/5 brks :C 50L	250-300cm		3
ACECAM	Acer campestre	POS :Standard :Clear Stem 150-175 :BR	250-300cm	8-10cm	43
ACEPS	Acer pseudoplatanus	POS :Standard :Clear Stem 150-175 :BR	250-300cm	8-10cm	30
ALNGLUA	Alnus glutinosa	POS :Standard :Clear Stem 150-175 :C 30L	250-300cm	8-10cm	13
BETPE	Betula pendula	POS :Standard :Clear Stem 150-175 :C 30L	250-300cm	8-10cm	24
BETPENA	Betula pendula	POS :Standard :Clear Stem 150-175 :C 30L	250-300cm	8-10cm	45
CARBET	Carpinus betulus	POS :Standard :Clear Stem 150-1750 :BR	250-300cm	8-10cm	9
CARBET	Carpinus betulus	POS :Standard :Clear Stem 150-175 :BR	250-300cm	8-10cm	6
FAGSY	Fagus sylvatica	POS :Standard :Clear Stem 150-175 :BR	250-300cm	8-10cm	5
MALSY	Malus sylvestris	POS :Standard :Clear Stem 150-175 :BR	250-300cm	8-10cm	14
MALSYLB	Malus sylvestris	POS :Standard :Clear Stem 150-175 :BR	250-300cm	8-10cm	9
PRUAV	Prunus avium	POS :Standard :Clear Stem 150-175 :BR	250-300cm	8-10cm	41
QUERO	Quercus robur	POS :Standard :Clear Stem 150-175 :C 30L	250-300cm	8-10cm	24
SORAU	Sorbus aucuparia	POS :Standard :Clear Stem 150-175 :BR	250-300cm	8-10cm	56
TILCO	Tilia cordata	POS :Standard :Clear Stem 150-175 :BR	250-300cm	8-10cm	31
LIQST	Liquidambar styraciflua	POS :Extra Heavy Standard :Clear Stem 175-200 :BR	450-625cm	18-20cm	3
					Total :356

Specimen Shrubs & Climbers

Abbr	Species	Pot Size	Height	Habit	Number
					1
PHODA	Phormium 'Dazzler'	25L	100-125cm	Triple Crown	5
PHOJE	Phormium 'Jester'	25L	100-125cm	Triple Crown	6
PHOYEW	Phormium 'Yellow Wave'	25L	100-125cm	Triple Crown	11
PHOROBA	Photinia x fraseri 'Red Robin'	70-90L	225-250cm	Standard: 12-14cm gth	7
TRAJA	Trachelospermum jasminoides	7.5L	100-150cm	Branched :3/4 brks :Caned	14
					Total :44

Single Species Hedgerows

Abbr	Species	Pot Size	Height	Habit	Density	Number
ELAEBVIV	Elaeagnus ebbingei 'Viveleg'	5L	60-80cm	Bushy	0.4Ctr	118
ELAEBVL	Elaeagnus ebbingei 'Viveleg'	10L	80-100cm	Bushy	0.4Ctr	686
GRILI	Griselina littoralis	10L	80-100cm	Bushy	0.4Ctr	681
						Total :1485

Native Mix Species Hedgerow

Abbr	Species	Supply	Height	Density	Mix %	Number
CORAV	Corylus avellana	1+1 :3 brks :BR	60-80cm	0.4Ctr Double Staggered at 0.4m offset	20%	847
CRAMON	Crataegus monogyna	1+1 :3 brks :BR	60-80cm	0.4Ctr Double Staggered at 0.4m offset	50%	2108
ILEAQ	Ilex aquifolium	3 brks :C	60-80cm	0.4Ctr Double Staggered at 0.4m offset	15%	638
PRUSP	Prunus spinosa	1+1 :3 brks :BR	40-60cm	0.4Ctr Double Staggered at 0.4m offset	10%	426
VIBOP	Viburnum opulus	1+1 :3 brks :BR	60-80cm	0.4Ctr Double Staggered at 0.4m offset	5%	217
						Total :4236

Shrubs (on plot & play)

Abbr	Species	Pot Size	Height	Habit	Density	Number
AUCJACR	Aucuba japonica 'Crotonifolia'	10L	60-80cm	Bushy	0.8Ctr	72
BRASU	Brachyglottis 'Sunshine'	10L	40-60cm	Bushy	0.7Ctr	100
CARBU	Carex buchananii	3L		Full Pot	0.7Ctr	15
CEATHR	Ceanothus thyrsiflorus repens	10L	40-60cm	Bushy	0.7Ctr	226
CHOAP	Choisya 'Aztec Pearl'	10L	40-60cm	Bushy	0.7Ctr	172
CHOTES	Choisya ternata 'Sundance'	10L	40-60cm	Bushy	0.7Ctr	533
CORALE	Cornus alba 'Elegantissima'	3L	60-80cm	Branched	0.8Ctr	53
DESCE	Deschampsia cespitosa	3L		Full Pot	0.7Ctr	15
ELAPUMA	Elaeagnus pungens 'Maculata'	10L	80-100cm	Bushy	0.8Ctr	53
EUOFOENG	Euonymus fortunei 'Emerald 'n' Gold'	10L	30-40cm	Bushy	0.7Ctr	365
EUOFOEG	Euonymus fortunei 'Emerald Gaiety'	10L	30-40cm	Bushy	0.7Ctr	136
FATJA	Fatsia japonica	10L	80-100cm	Bushy	0.8Ctr	24
HEBMAR	Hebe 'Marjorie'	10L	40-60cm	Bushy	0.7Ctr	71
HEBMW	Hebe 'Mrs Winder'	10L	40-60cm	Bushy	0.7Ctr	120
HEBPQ	Hebe 'Purple Queen'	10L	40-60cm	Bushy	0.7Ctr	293
HEBALRE	Hebe albicans 'Red Edge'	10L	30-40cm	Bushy	0.7Ctr	255
HEBPIS	Hebe pinguifolia 'Sutherlandii'	10L	30-40cm	Bushy	0.7Ctr	21
HYPHI	Hypericum 'Hidcote'	10L	40-60cm	Bushy	0.7Ctr	74
LAVANHI	Lavandula angustifolia 'Hidcote'	10L	30-40cm	Bushy	0.7Ctr	206
LAVANMU	Lavandula angustifolia 'Munstead'	10L	30-40cm	Bushy	0.7Ctr	35
MISSIG	Miscanthus sinensis 'Gracillimus'	3L		Full Pot	0.7Ctr	16
PHOFRRER	Photinia x fraseri 'Red Robin'	10L	80-100cm	Bushy	0.8Ctr	72
PITTEGB	Pittosporum tenuifolium 'Golf Ball'	10L	30-40cm	Bushy	0.7Ctr	79
PITTETT	Pittosporum tenuifolium 'Tom Thumb'	10L	30-40cm	Bushy	0.7Ctr	242
PRULAOL	Prunus laurocerasus 'Otto Luyken'	10L	60-80cm	Bushy	0.7Ctr	67
ROSOF	Rosmarinus officinalis	10L	40-60cm	Bushy	0.7Ctr	147
SARHOHU	Sarcococca humilis	10L	30-40cm	Bushy	0.7Ctr	39
SKIJARU	Skimmia japonica 'Rubella'	10L	40-60cm	Bushy	0.7Ctr	252
VIBDA	Viburnum davidii	10L	40-60cm	Bushy	0.7Ctr	44
						Total :3797

Plantation Woodland

Abbr	Species	Supply	Height	Mix	Density	Number
ACECAMA	Acer campestre	1+2 :Whip :3/5 brks :BR	125-150cm	10%	1Ctr	101
CORSA	Cornus sanguinea	1+1 :Transplant :3 brks :BR	60-80cm	5%	1Ctr	51
CORAV	Corylus avellana	1u1 :Transplant :3 brks :BR	60-80cm	20%	1Ctr	201
CRAMON	Crataegus monogyna	1+1 :Transplant :3 brks :BR	60-80cm	30%	1Ctr	301
ILEAQ	Ilex aquifolium	Bushy :3 brks :C 2L	40-60cm	10%	1Ctr	101
QUERO	Quercus robur	1u2 :Whip :3/5 brks :BR	125-150cm	20%	1Ctr	201
ROSAR	Rosa arvensis	1+1 :Transplant :3 brks :BR	60-80cm	2%	1Ctr	21
ROSCA	Rosa canina	1+1 :Transplant :3 brks :BR	60-80cm	3%	1Ctr	31
						Total :1008

Native Scrub Mix A

Abbr	Species	Supply	Height	Mix	Density	Number
ACCA	Acer campestre	1+2 :Whip :5 brks :BR	125-150cm	3%	1Ctr	62
CORSA	Cornus sanguinea	1+1 :3 brks :BR	60-80cm	3%	1Ctr	62
CORAV	Corylus avellana	1+1 :3 brks :BR	60-80cm	15%	1Ctr	304
CRAMON	Crataegus monogyna	1+1 :3 brks :BR	60-80cm	25%	1Ctr	506
ILEAQ	Ilex aquifolium	Bushy :C 2L	60-80cm	5%	1Ctr	102
PRAV	Prunus avium	1+2 :Whip :3 brks :BR	125-150cm	3%	1Ctr	62
PRUSP	Prunus spinosa	1+1 :3 brks :BR	60-80cm	25%	1Ctr	506
ROSCA	Rosa canina	1+1 :3 brks :BR	60-80cm	3%	1Ctr	62
SAMNI	Sambucus nigra	1+1 :Transplant :3 brks :BR	60-80cm	15%	1Ctr	304
VIBOP	Viburnum opulus	1+1 :3 brks :BR	60-80cm	3%	1Ctr	62
						Total :2032

Native Scrub Mix B

Abbr	Species	Supply	Height	Mix	Density	Number
CORSA	Cornus sanguinea	1+1 :3 brks :BR	60-80cm	25%	1Ctr	59
CORAV	Corylus avellana	1+1 :3 brks :BR	60-80cm	15%	1Ctr	36
EUOEPS	Euonymus europaeus	1+1 :3 brks :BR	60-80cm	10%	1Ctr	25
LIGVU	Ligustrum vulgare	Bushy :C 2L	60-80cm	25%	1Ctr	59
PRUSP	Prunus spinosa	1+1 :3 brks :BR	60-80cm	15%	1Ctr	36
ROSCA	Rosa canina	1+1 :3 brks :BR	60-80cm	3%	1Ctr	8
VIBOP	Viburnum opulus	1+1 :3 brks :BR	60-80cm	7%	1Ctr	18
						Total :241

Turf Areas

Seed Mix Name	Seed Mix Supplier
Medallion turf	Rolawn Ltd

Amenity Grassland Areas

Seed Mix Name	Seed Mix Supplier	Density
EL1 - Flowering Lawn Mix	Emorsgate Seeds	4g/m²

Amenity Meadow Areas

Seed Mix Name	Seed Mix Supplier	Density
EM1 - General Purpose Meadow	Emorsgate Seeds	4g/m²

SuDS Meadow Areas

Seed Mix Name	Seed Mix Supplier	Density
EM8 - Meadow Mixture for Wetland	Emorgate Seeds	4g/m²

Specification Notes:

All plants shall conform to BS 3936 and be in accordance with the National Plant Specification. Supplying nurseries shall be Registered under the HTA Nursery Certification Scheme. All plants shall be packed and transported in accordance with the Code of Practice for Plant Handling as produced by CPSE.

No species, variety, size or position to be amended without the Landscape Architects prior approval.

If the formation level is compacted it should be ripped through before topsoiling. Topsoil depths to be 300mm for shrub beds and 150mm for grass areas.

All landscape proposals must be referred to by the Structural Engineer during foundation design.

All planting has been indicated making every effort to avoid conflict with highway land. Prior to submission it is the clients responsibility to ensure that all landscaping is reviewed by the project manager/highway engineer to ensure there is not conflict with highway land and future adoptions.

Before trees are planted, the Landscape Contractor shall ascertain the location of drains from the site manager, and shall if necessary make minor adjustments to tree positions to ensure that they are planted at least 1.5m from drains. They should however be planted no closer to houses/garages than is shown on the drawing, and if shown located in shrub beds, the shape of the latter should be adjusted if necessary to accommodate the revised tree position.

If planting conditions are particularly poor e.g. waterlogged/frozen ground or poor soils, the Site Manager must be notified. All works will halt until conditions are considered acceptable.

All planting must be mulched to a depth of 75mm and in accordance with horticultural best practice guidelines ensuring plants are not buried.

All bare root stock shall be root dipped in an approved water-retaining polymer. If planting is required outside the October-March season, bare root trees will be replaced by a containerised equivalent to be approved by the project landscape architect.

Planting in pedestrian visibility splays: Any planting stock specified in pedestrian visibility splays and exceeding 0.60m in height is to be cut down to 0.45m in height at the time of planting. It shall be maintained at a height not exceeding 0.60m in height in perpetuity.
Trees: All tree locations and species must be taken into consideration by the project Structural Engineer to ensure that foundation design accords with the specifications set out under Chapter 4.2 of the NHBC Standards. It is the Contractors responsibility to ensure that all underground services have been located and identified in advance of tree pit excavation. No tree species/location/specification will be amended without prior approval from the project Landscape Architect and/or the Client. Root barriers are to be provided as directed by the project engineer. **All trees to be supplied with a minimum 1.8m clear stem unless clearly stated otherwise.**

Specimen Shrubs: All specimen shrubs to be planted in accordance with horticultural best practice guidelines. No feature shrub or climbers species, size or location should be altered without prior approval from the Landscape Architect. Planting beds to be mulched with 75mm layer of bark.

Hedgerows: All ornamental hedgerow shrubs to be planted in accordance with horticultural best practice guidelines. No hedgerow shrub species, size or location should be altered without prior approval from the Landscape Architect. Planting beds to be mulched with 75mm layer of bark.

Native Hedgerows (transplants): All native hedgerow shrubs to be planted in accordance with horticultural best practice guidelines. The landscape proposals must be referred to by the Structural Engineer during foundation design. No hedgerow shrub species, size or location should be altered without prior approval from the Landscape Architect. Hedgerow shrubs to be planted on a double staggered row at 400mm centres, 300mm apart with no less than 6 per linear metre. Individual species to be planted in groups of 9-18 within the bed. Ground to be cleared, removing all weeds and other debris in advance of planting and cultivated to a fine tilth. If required suitable soil conditioners, such as mushroom compost, should be incorporated. Transplanted stock to be planted into an appropriate sized pit or notch and protected using bio-degradable spiral guards (Rainbow Bio-spiral) secured with a 15mm diameter min. bamboo can inserted inside the guard and upto a third in its length into the ground. Shrubs are to be planted using a Bio-degradable shrub shelter (gt GreenGuard Biodegradable Tree Shelter Guard) and timber stake using natural fibre ties (Holdfast Natural Tree Tie) fitted in accordance with the manufactures guidelines. Following planting the ground is to be watered to field capacity. Planting beds to site frontages/features areas be mulched with 75mm layer of bark. Guards and shelters to be supplied Green Tech (www.green-tech.co.uk) or similar.

Shrubs & herbaceous (on plot): All ornamental and amenity shrubs to be planted in accordance with horticultural best practice guidelines. No shrub species, size or location should be altered without prior approval from the Landscape Architect. Individual species to be planted in groups of 3-7 within mixed species beds. Planting beds to be mulched with 75mm layer of bark.

Native Shrubs: All shrubs to be planted in accordance with horticultural best practice guidelines. The landscape proposals must be referred to by the Structural Engineer during foundation design. No shrub species, size or location should be altered without prior approval from the Landscape Architect. Individual species to be planted in groups of 9-18 within the bed. Ground to be cleared, removing all weeds and other debris in advance of planting and cultivated to a fine tilth. If required suitable soil conditioners, such as mushroom compost, should be incorporated. Transplanted stock to be planted into an appropriate sized pit or notch and protected using bio-degradable spiral guards (Rainbow Bio-spiral) secured with a 15mm diameter min. bamboo can inserted inside the guard and upto a third in its length into the ground. Shrubs are to be planted using a Bio-degradable shrub shelter (gt GreenGuard Biodegradable Tree Shelter Guard) and timber stake using natural fibre ties (Holdfast Natural Tree Tie) fitted in accordance with the manufactures guidelines. Following planting the ground is to be watered to field capacity. Planting beds to site frontages/features areas be mulched with 75mm layer of bark. Guards and shelters to be supplied Green Tech (www.green-tech.co.uk) or similar.

Turf & Seeding: All turf and seeding to be completed in line with horticultural best practice. Seed to be applied at the rates (g/m2) advised by manufacturer/supplier.


Meadow Grassland:
All turf and seeding to be completed in line with horticultural best practice. Seed to be applied at the rates (g/m2) advised by manufacturer/supplier. Prior to seeding, all areas shall be stripped of topsoil to provide a nutrient-poor subsoil for meadow establishment. Where ground requires additional soil fill to meet finished formation levels this shall be made up using site-won subsoil. Subsoil shall be cultivated to a suitable tilth and be free of weed growth at point of seeding.

Scale Bar
0m 5m 10m 15m 20m 25m

Landscape Institute Registered Practice

tel: 01530 265688 | email: info@golbyandluck.co.uk | web: www.golbyandluck.co.uk

This drawing has been produced by GOLBY AND LUCK LTD © all rights reserved. Ordnance Survey Licence No.100053702 registered with ProMAP Office: 207 Leicester Road, Ibstock, Leicestershire, LE67 6HP

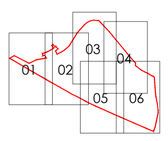

Location Plan

Rev B. 01/11/23. AL. Scheme updated to latest planing layout, engineering and lighting.
Rev A. 14/06/23. AL. Scheme updated to latest layout. BNG requirements and client comments.

Project
Marshall Road, Devizes

Drawing title
Soft Landscape Proposals
(Sheet 5 of 6)

Client
Vistry Western

Scale
1:250 @ A0

Drawn AL Checked AD

Date
22/05/2023

Number/Figure
GL2031 05B

golby+luck
landscape architects