0 5 10 20m

N

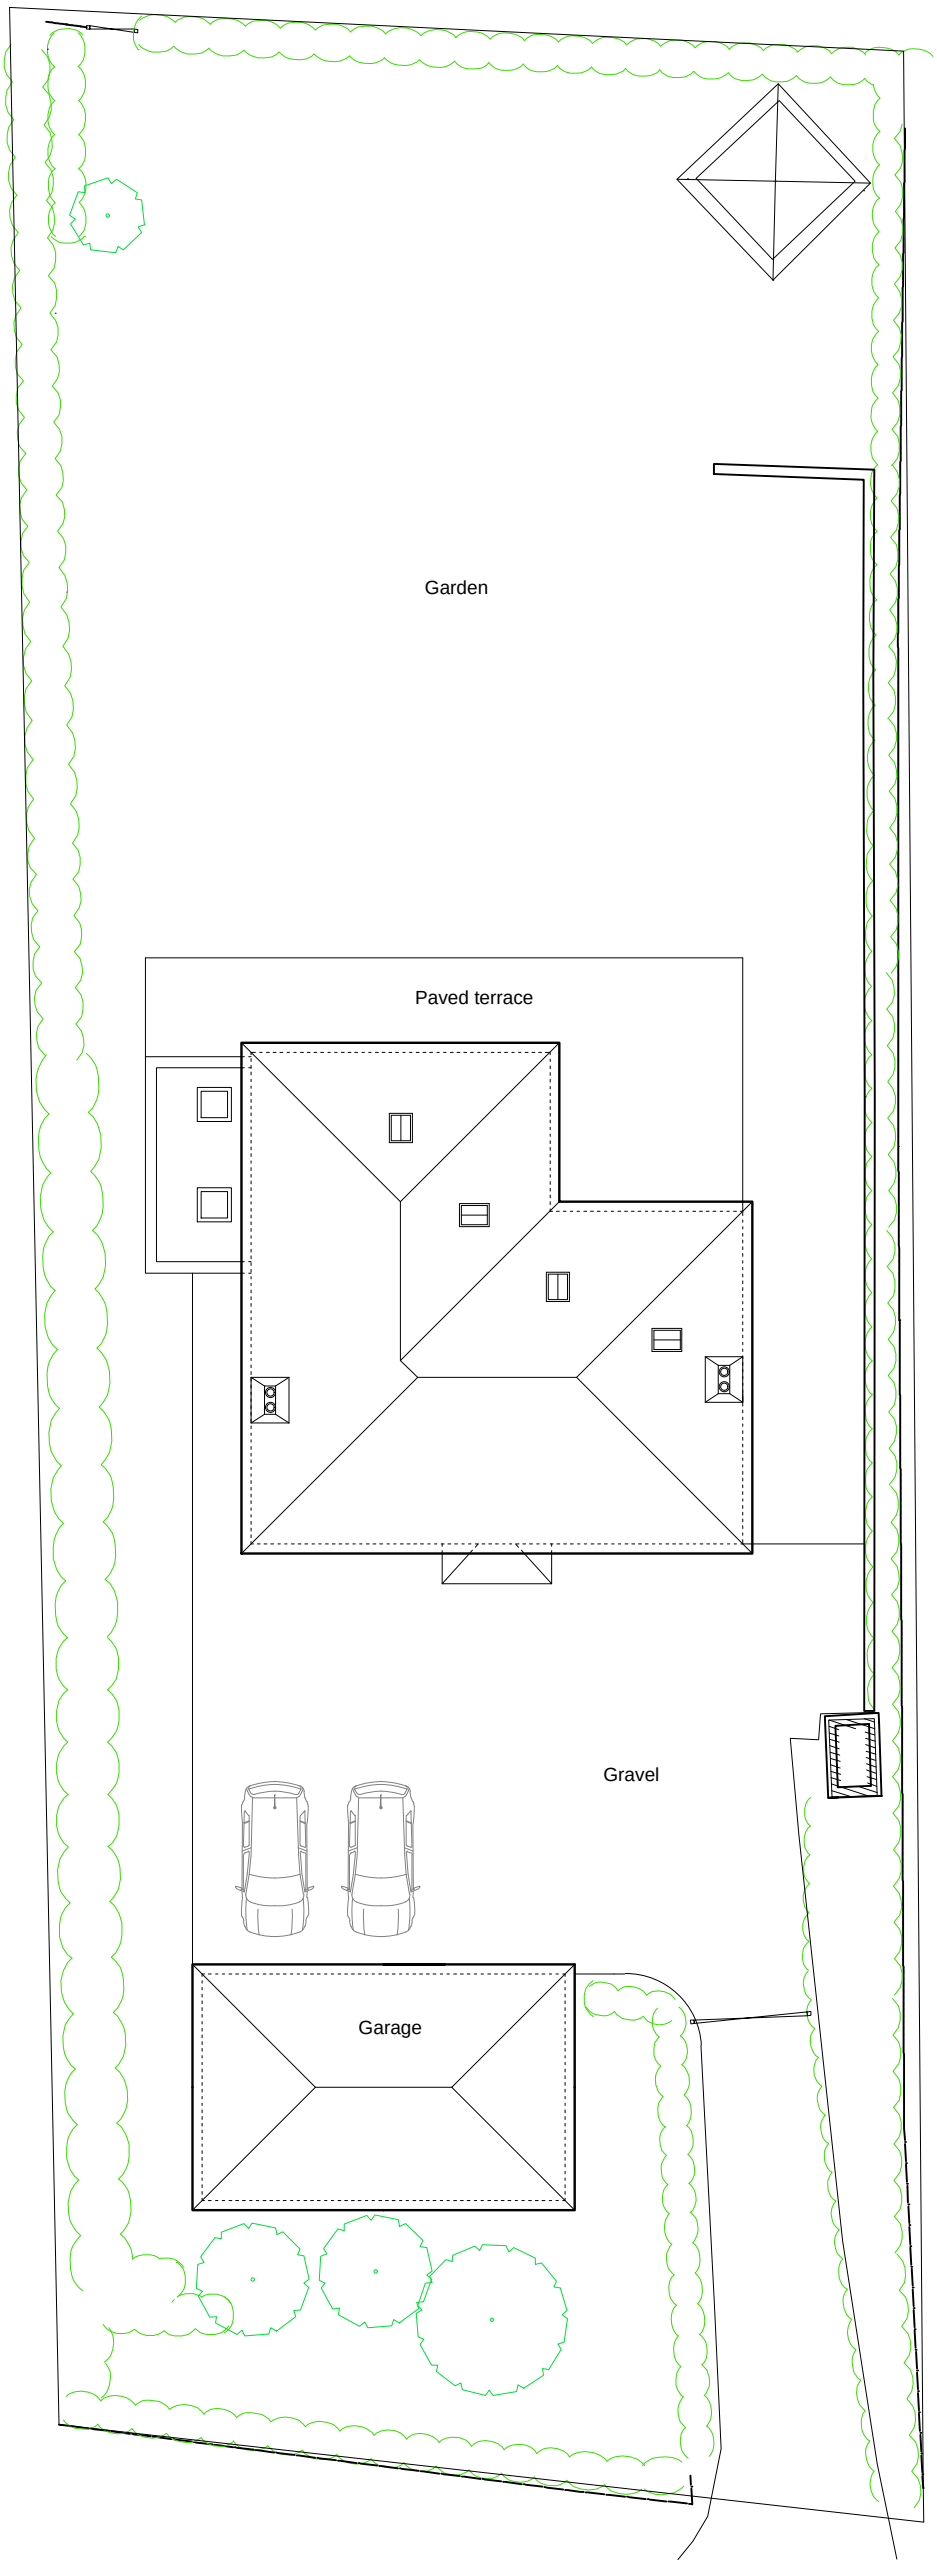

Rev F- 17.11.2023 - Garage added
Rev E- 28.01.2021- Planning Issue

Client - Mr & Mrs M Coplestone-Gourlay	Contractors must check all dimensions on site. Only figured dimensions are to be worked from. Discrepancies must be reported to the Architect before proceeding. THIS DRAWING IS COPYRIGHT. ©			
Project - New Garage at Priest's Meadow, Southend, Ogbourne St George, SN81SG	Date - 16.10.2020	By - NK	Scale - 1:200 @A3	REV - F
Drawing - Proposed Site Plan	Job No - 2008	CHKD - CL	Drawing No - PL-001	

The Studio
105 Southbroom Road
Devizes
Wiltshire
SN10 1LY
tel: 01380 722 204
mob:07733 885 770
www.dra-architects.co.uk

DRA ARCHITECTS

Planning