


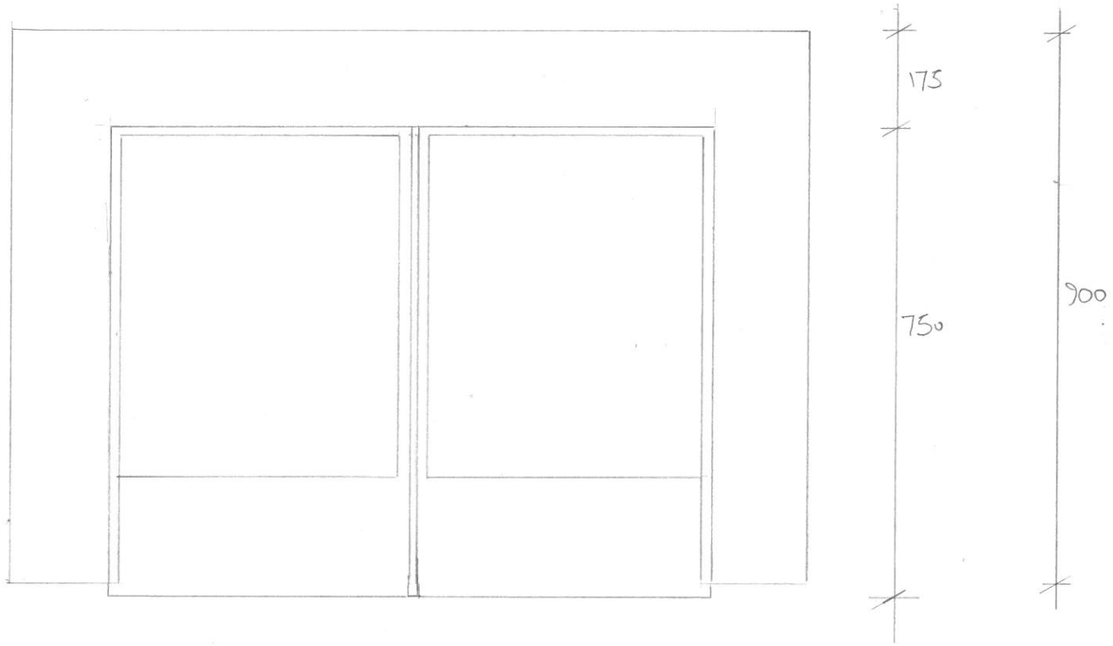


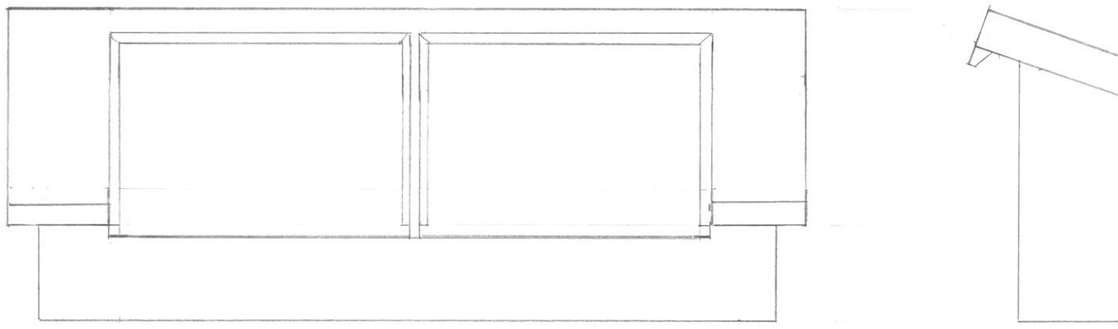

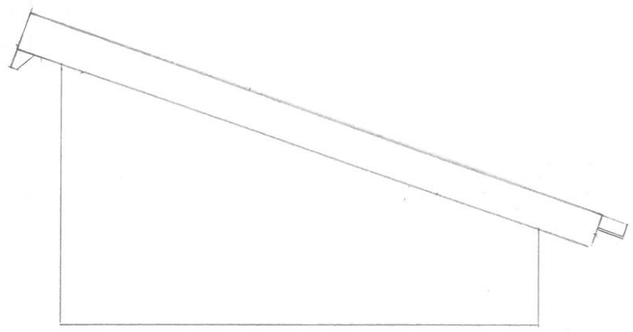

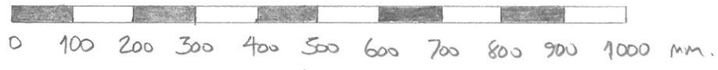

3 RODWELL HALL
TROWBRIDGE BA14 9AW

PROPOSED ROOFLIGHT PLAN AND ELEVATIONS

Drawing No. 303
Scale 1:10 @ A3
Date: January 2023