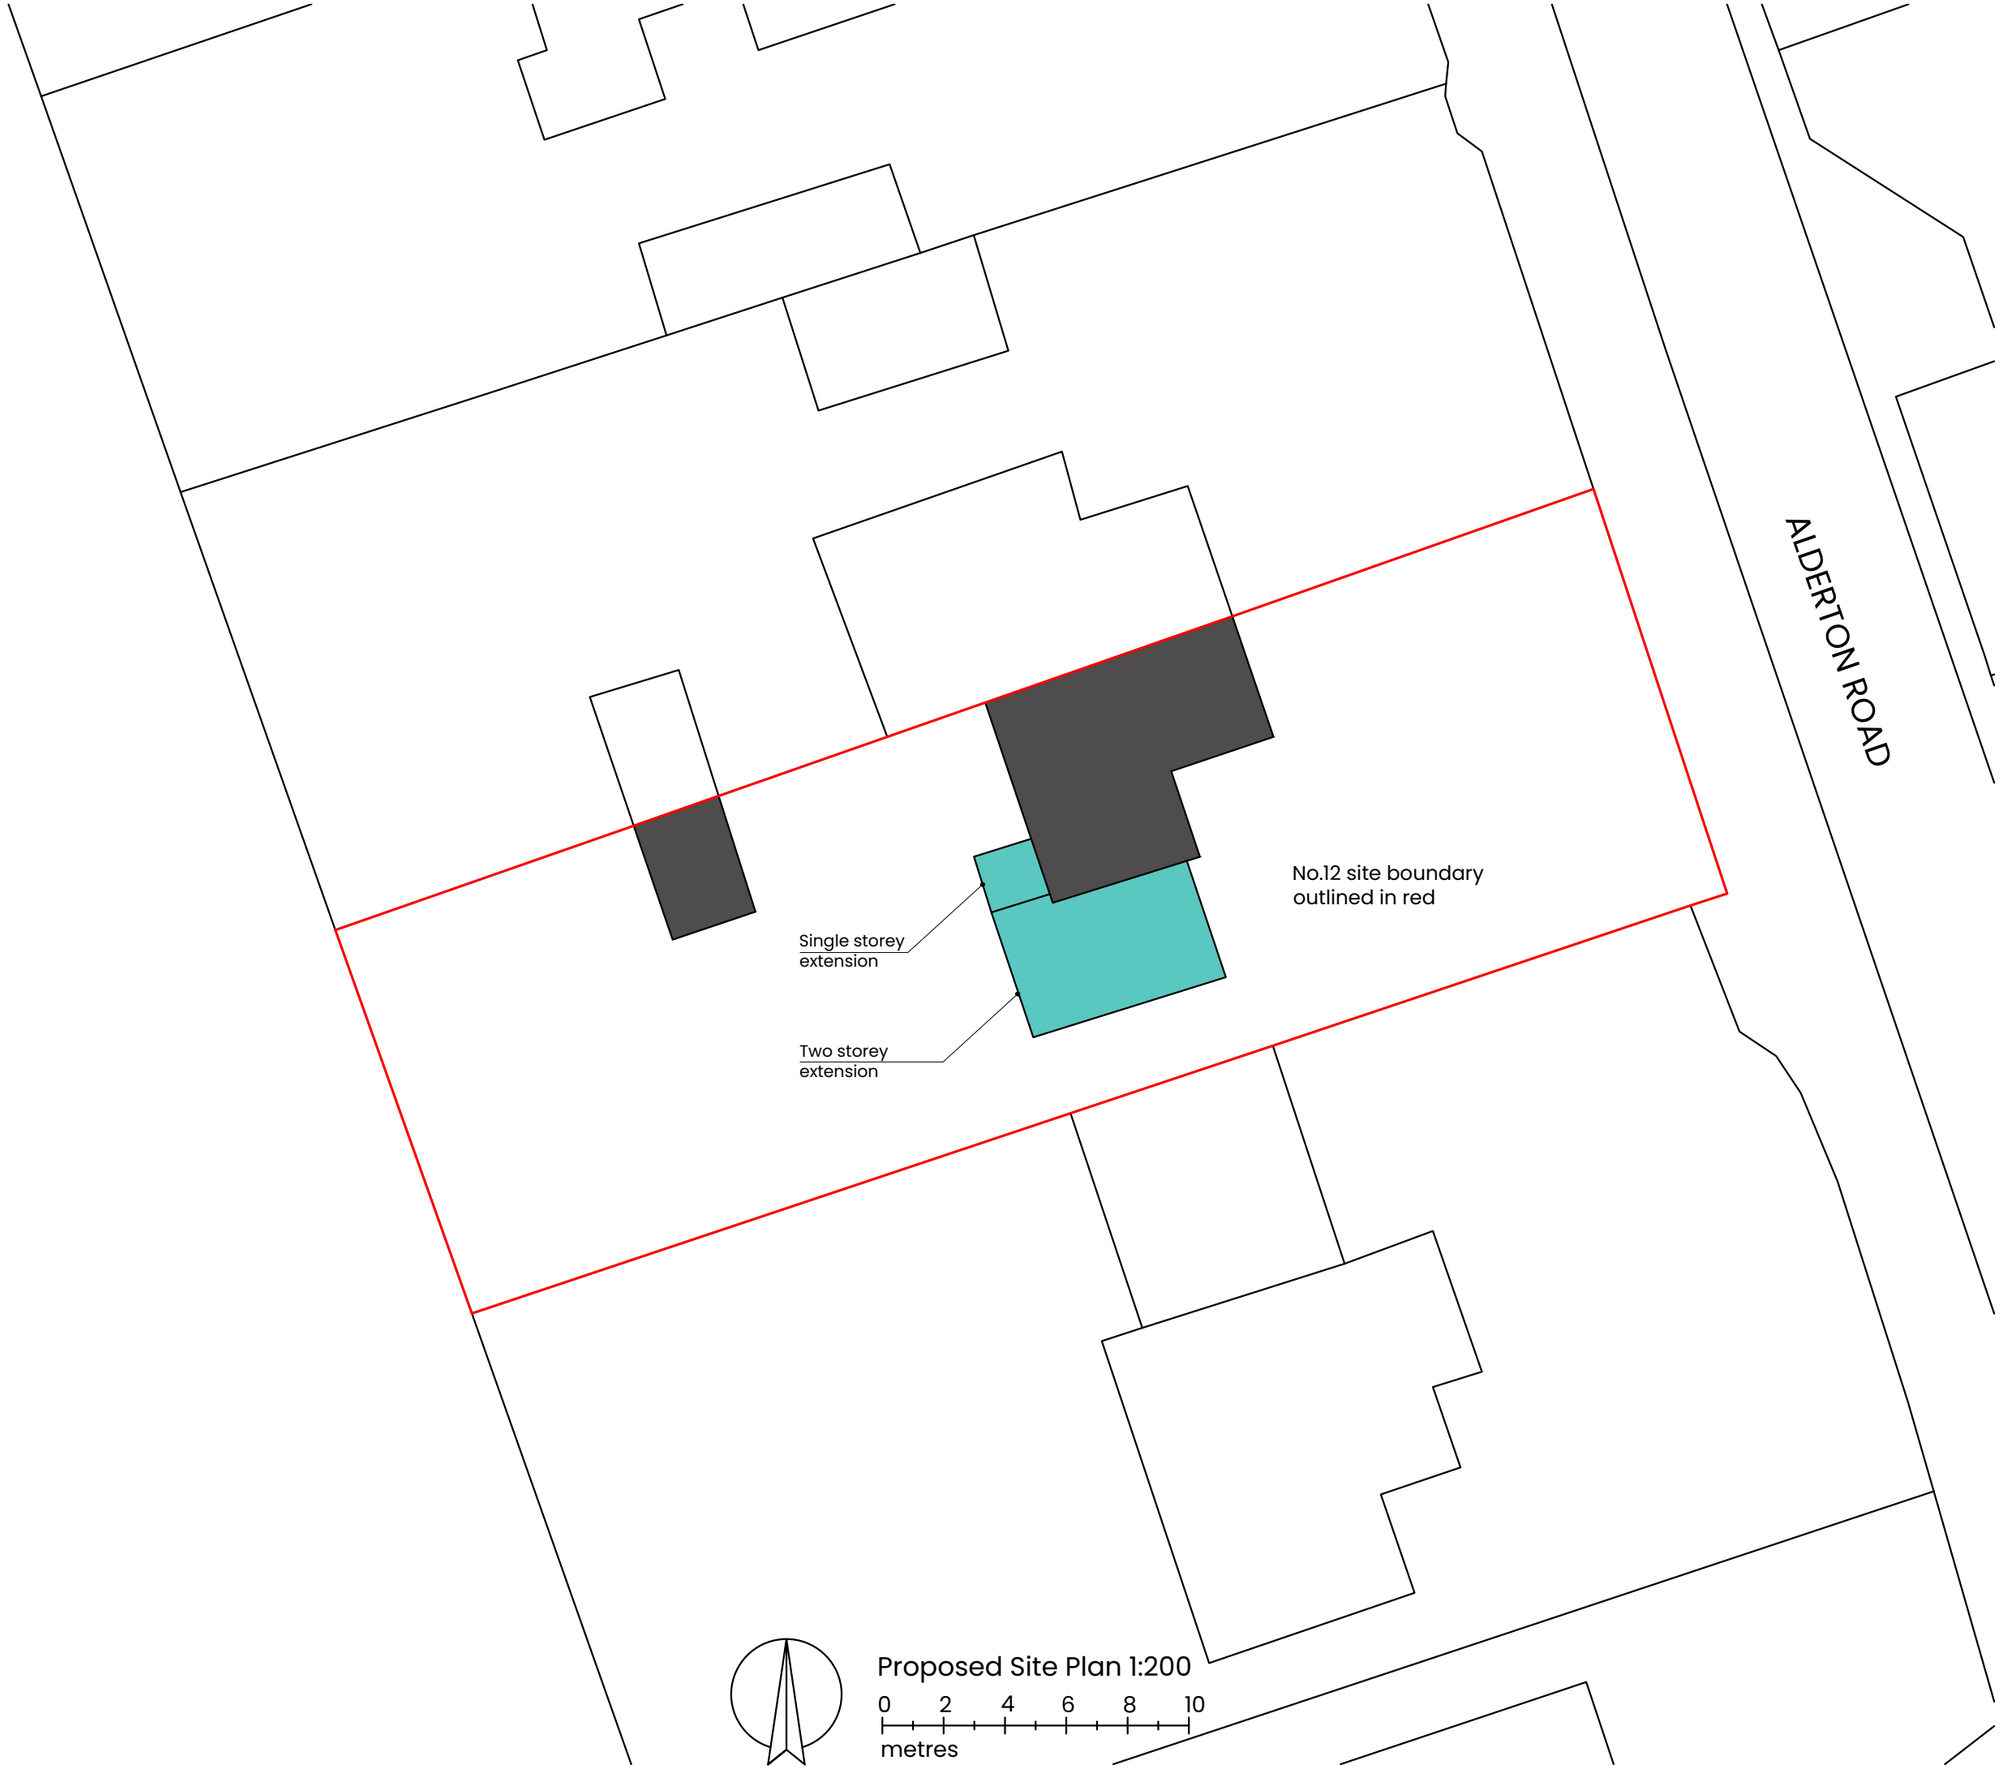

Legend

- Denotes existing structure
- Denotes new structure

Rev	Description	Date
/	First Issue	20/11/23

SJP ARCHITECTURAL CONSULTANTS
W: www.sjp-architecture.co.uk **M:** 07850076921

Project Title
Proposed Two Storey Extensions At
Elm Cottage,
12 Alderton Road,
Grittleton
SN14 6AN

Drawing Title
Proposed Site Plan

Drawing Number
PA23/344/03

Scale	1:200 @ ISO A3	Revision	