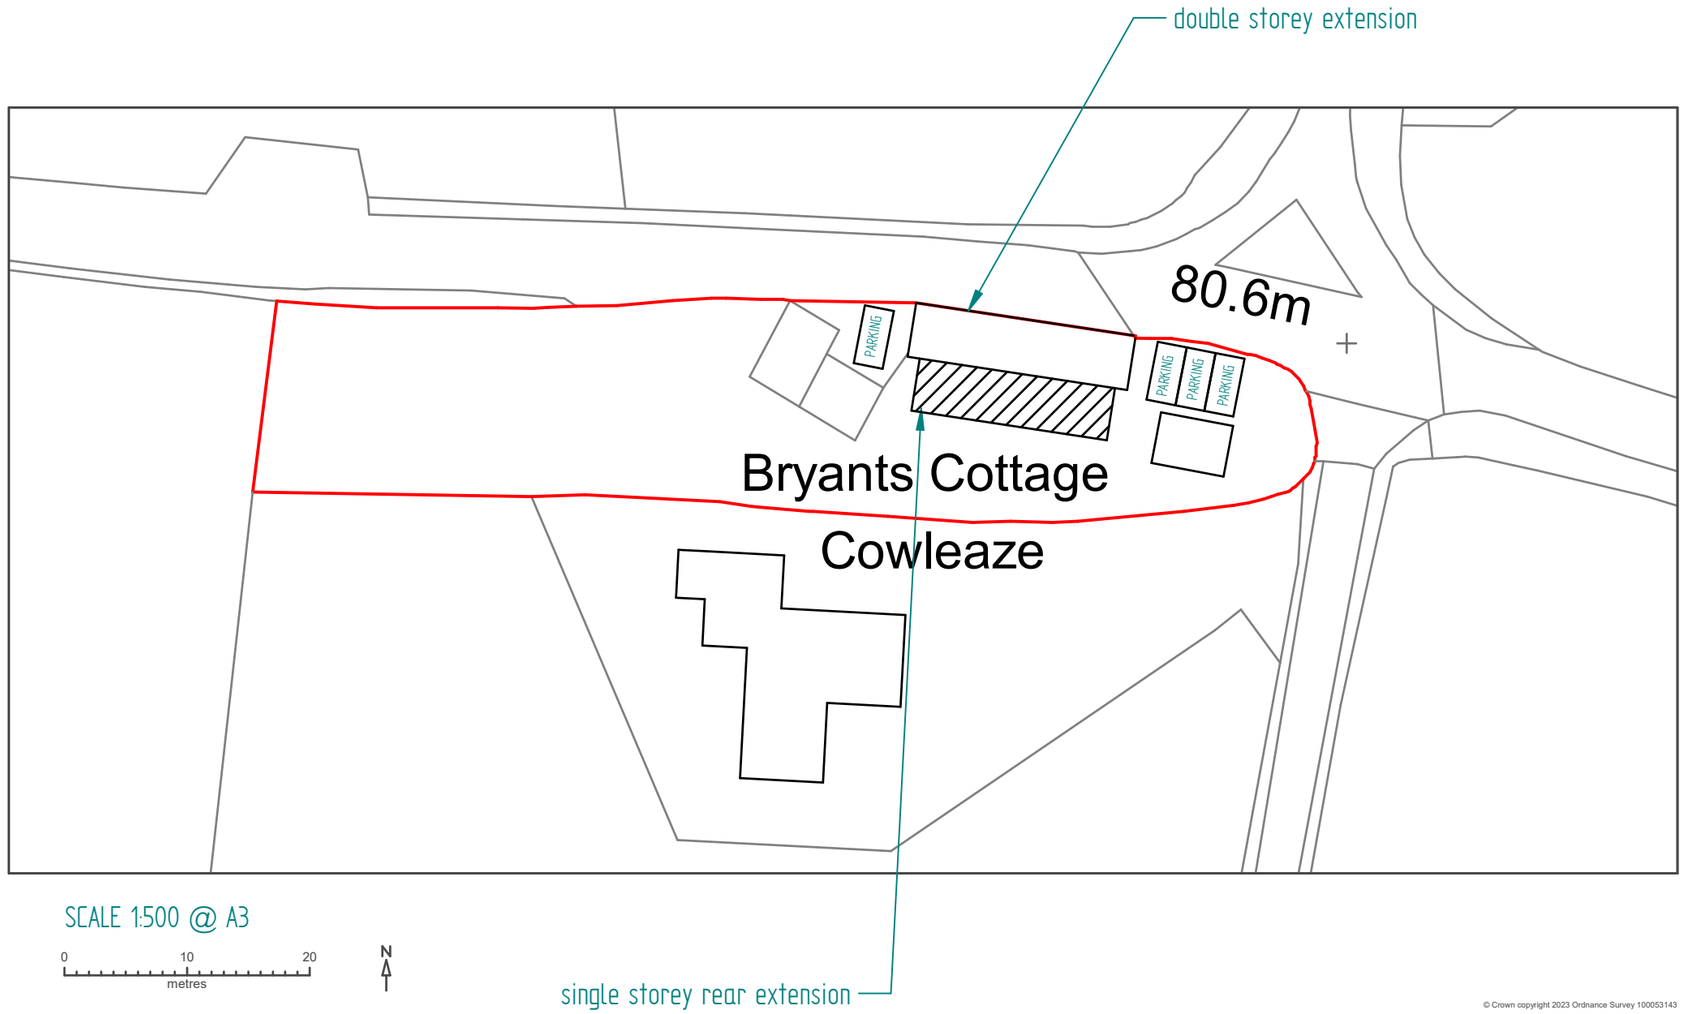


© Crown copyright 2023 Ordnance Survey 100053143

	NAME	DATE
DRAWN	PRB	19/04/2023

UNLESS OTHERWISE SPECIFIED
DIMENSIONS ARE IN MILLIMETERS

DWG PLANS
35 Cranmer Drive, Nursling, Southampton, SO16 0TD
Mobile: 07851229345, Email: info@dwgplans.co.uk

TITLE
Site Plan
Bryants Cottage, Watermeadow Lane, Bapton

SIZE	DWG NO	REV
A3	DWG PLANS 02439	A

CLIENT: Mr and Mrs Chambers

SCALE: 1:500 @ A3

SHEET 1 of 1