

Existing Front Elevation
Scale 1:100



Existing Side Elevation
Scale 1:100

0 1 2 3 4 5
metres



Existing Rear Elevation
Scale 1:100

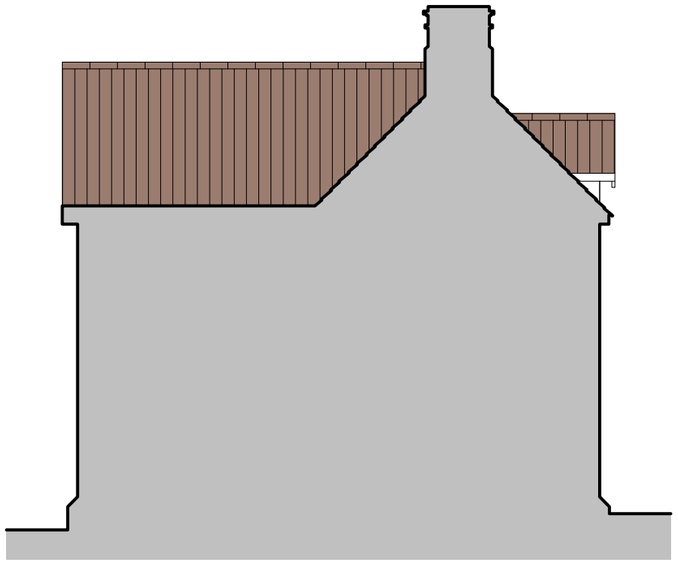

Existing Sectional Side Elevation
Scale 1:100

EXISTING EXTERNAL MATERIALS

Roof:
- Slate roof tiles

RW Goods:
- Half round white gutter and downpipes
- White finished detailed fasica boards

Walls:
- Natural coursed stone with detailing

Windows and doors:
- White windows & doors

Rev	Description	Date
/	First Issue	20/11/23

SJP ARCHITECTURAL CONSULTANTS
W: www.sjp-architecture.co.uk **M:** 07850076921

Project Title
Proposed Two Storey Extensions At
Elm Cottage,
12 Alderton Road,
Grittleton
SN14 6AN

Drawing Title
Existing Elevations

Drawing Number
PA23/344/05

Scale	1:100 @ ISO A3	Revision	