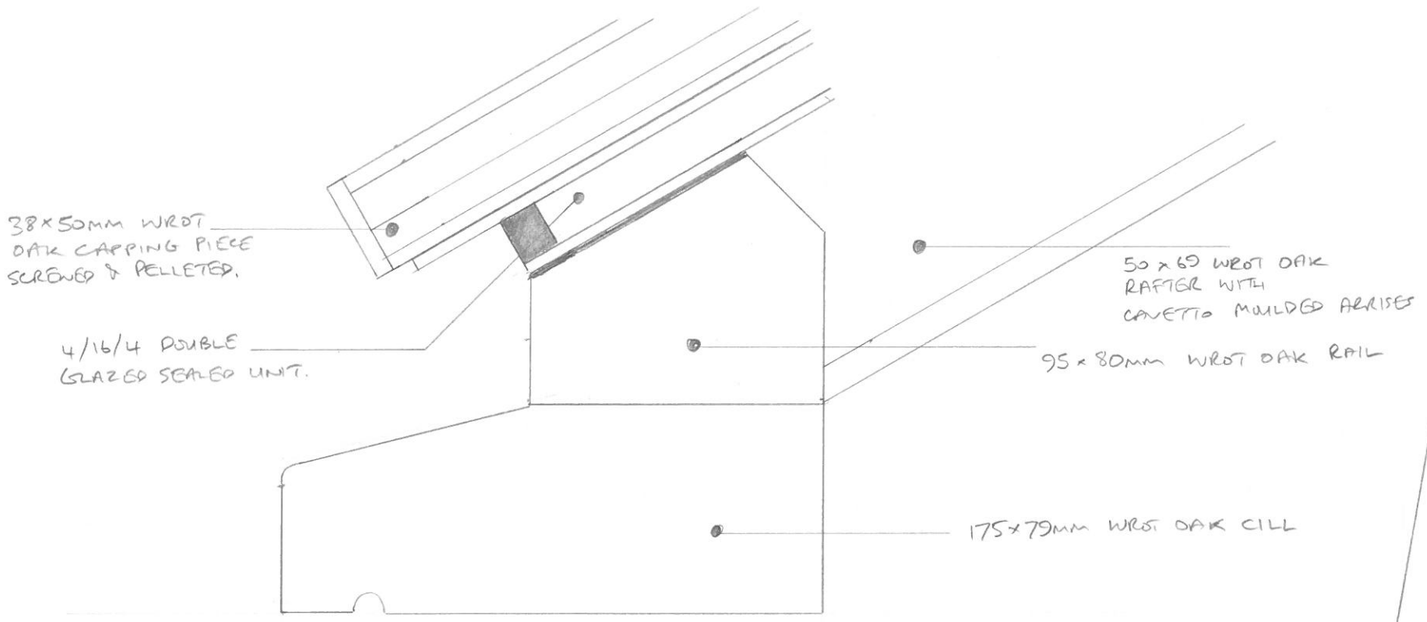
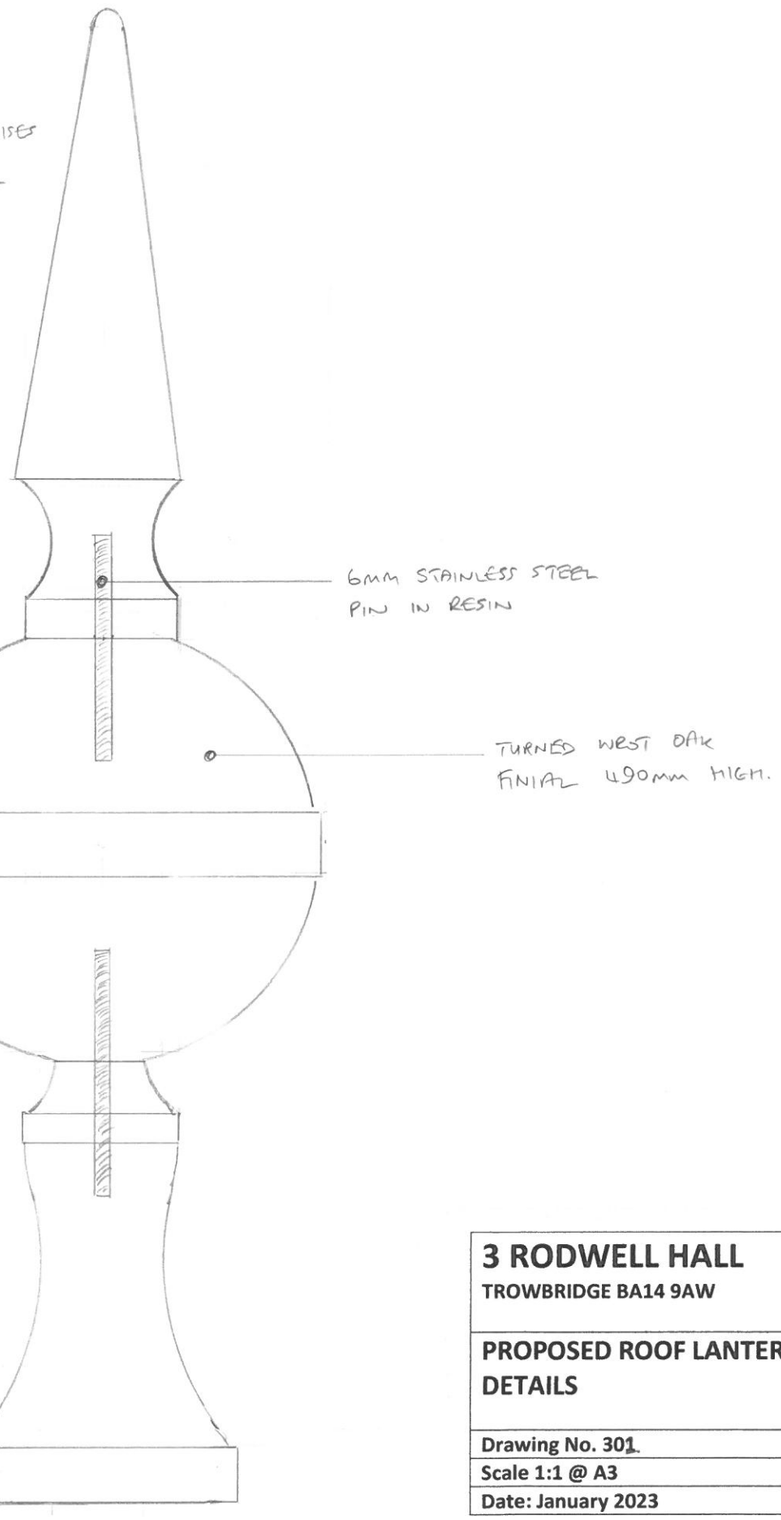
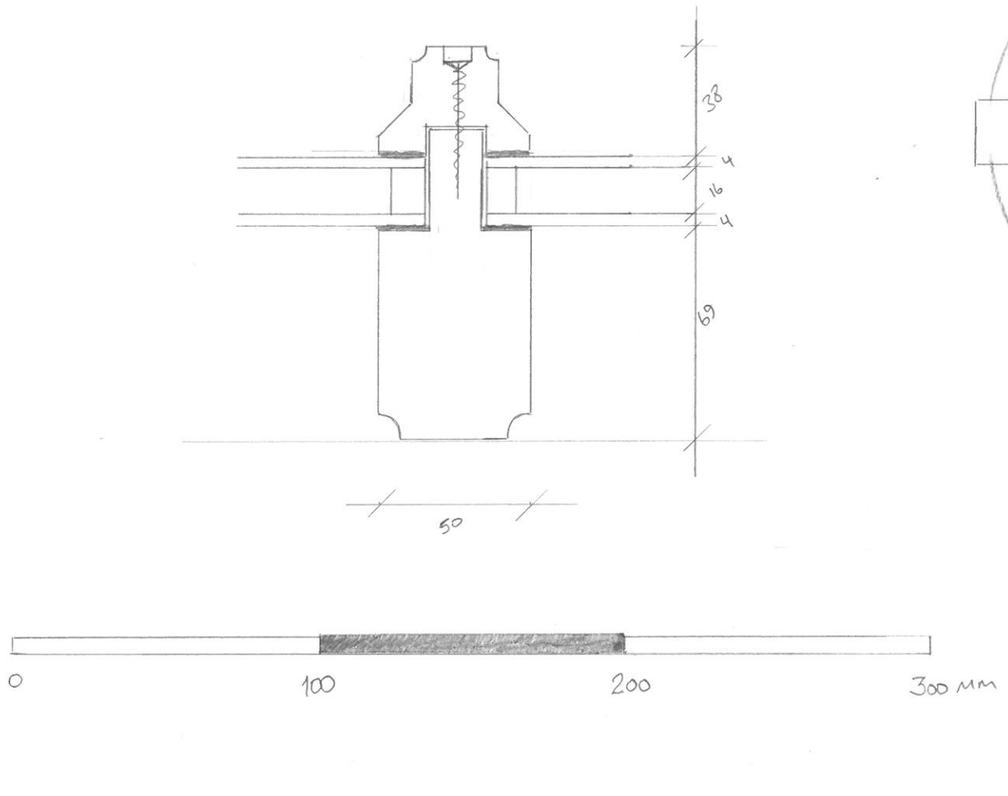



**3 RODWELL HALL**
**TROWBRIDGE BA14 9AW**

**PROPOSED ROOF LANTERN JOINERY DETAILS**

**Drawing No. 301**
**Scale 1:1 @ A3**
**Date: January 2023**