

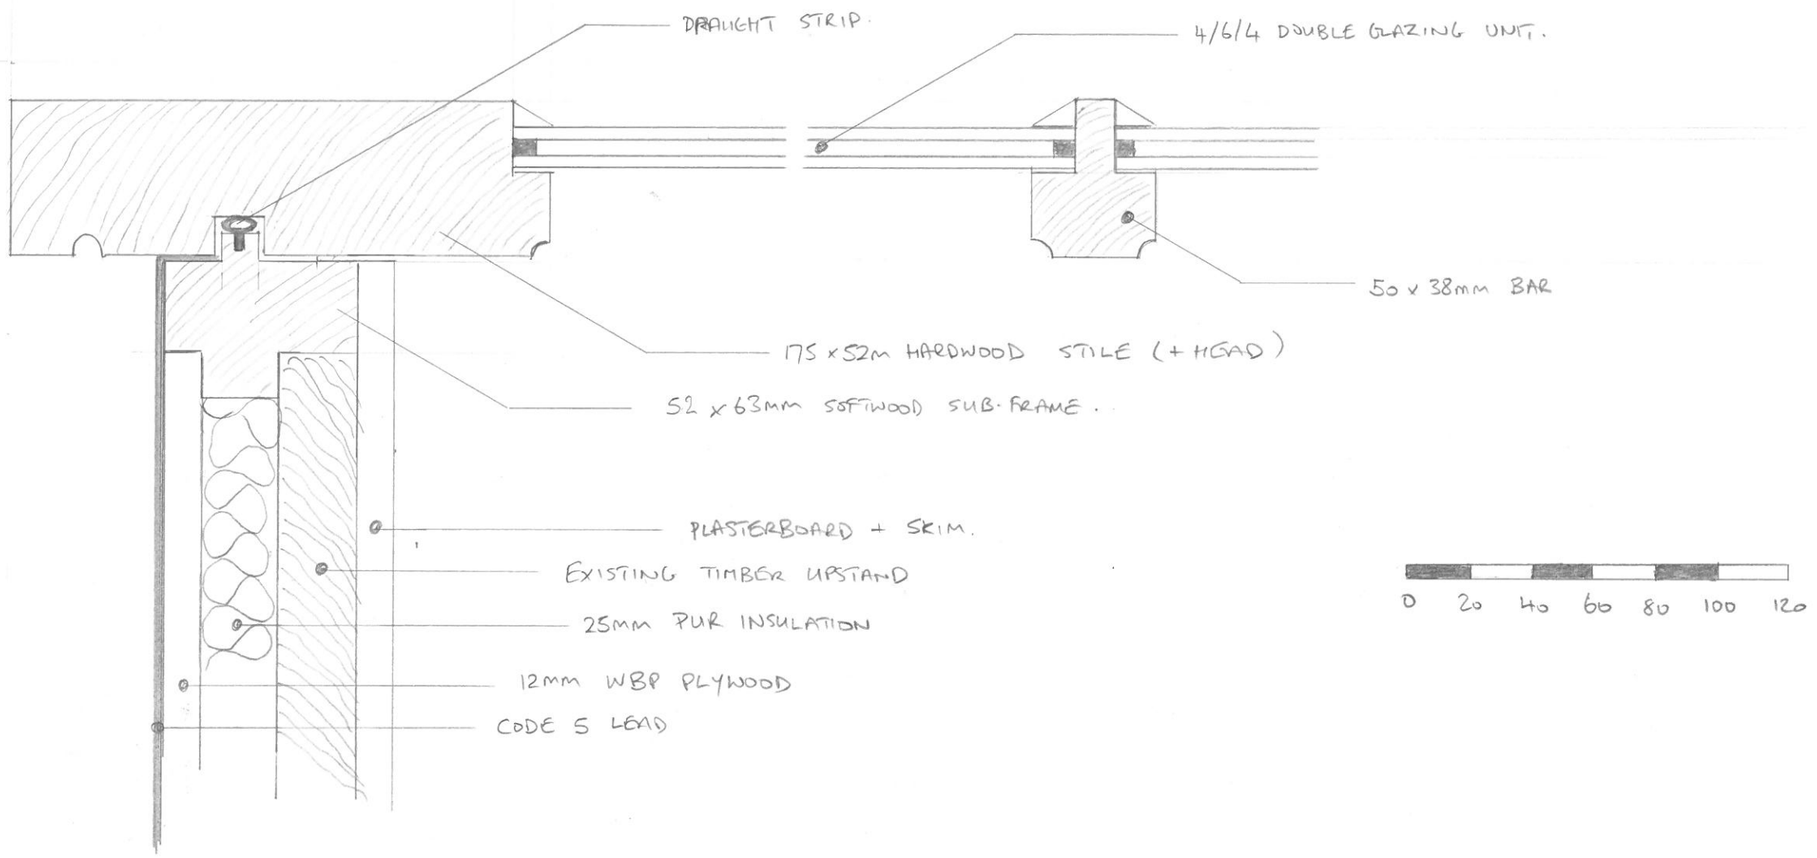


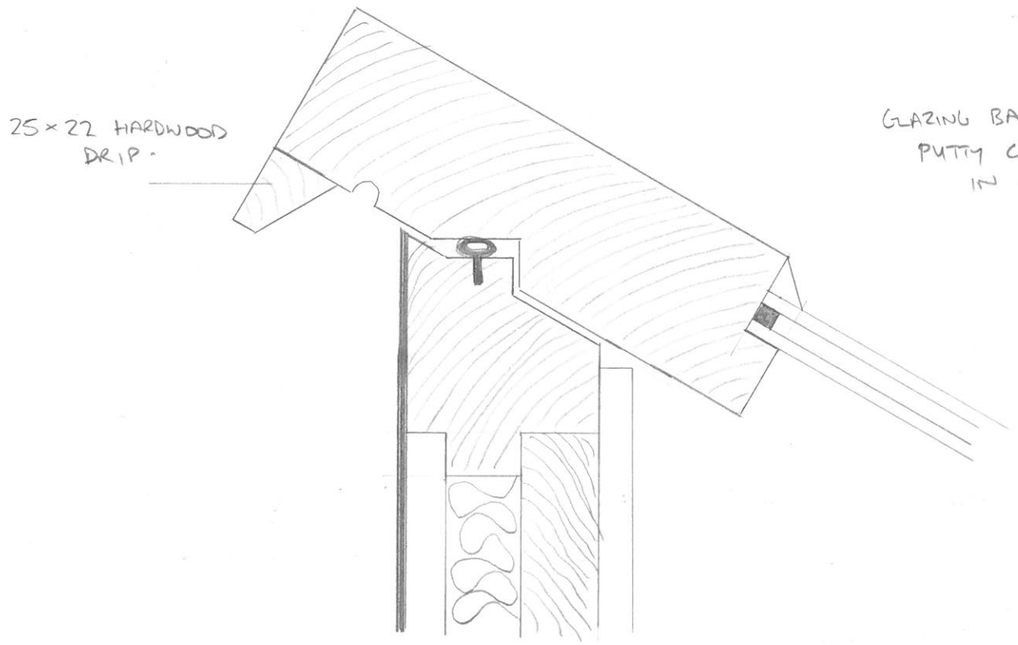

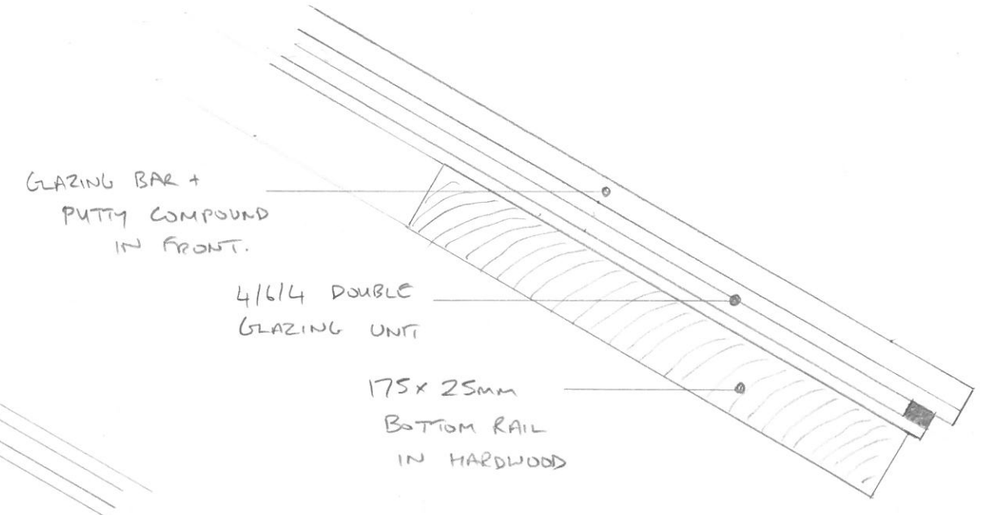

3 RODWELL HALL **TROWBRIDGE BA14 9AW**
PROPOSED ROOFLIGHT JOINERY DETAILS
Drawing No. 304
Scale 1:2 @ A3
Date: January 2023