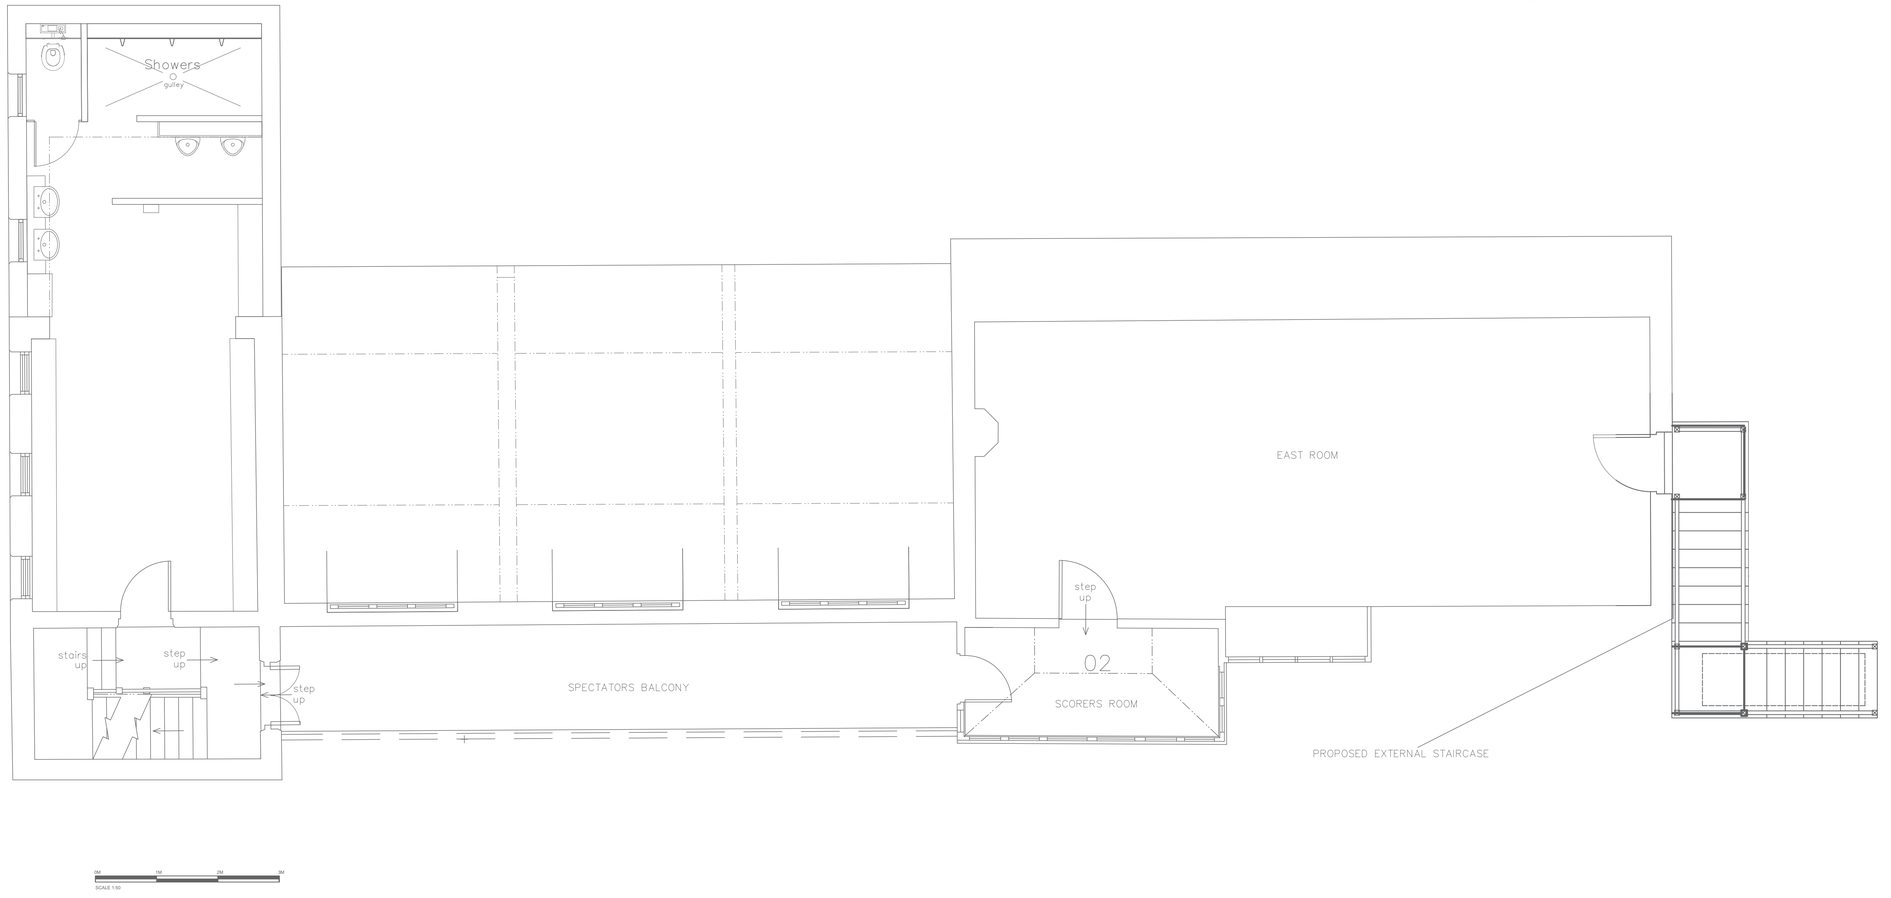

FLOOR PLAN

General Notes

No.	Revision/Issue	Date

MARLBOROUGH COLLEGE
Estates Department
Barton Farm
College Fields
Marlborough
Wiltshire SN8 1PA Tel:– 01672892200

Project Name and Address

Marlborough College cricket pavilion floor plan

Project	Sheet
floor plan	mc/cp/fp/01
Date: 2/11/2023	
Scale: 1:50	