Development Management, Economic Development and Planning,
County Hall, Bythesea Road, Trowbridge, BA14 8JN
Tel: 0300 456 0114 Email: developmentmangement@wiltshire.gov.uk

Wiltshire Council

Application for tree works: works to trees subject to a tree preservation order (TPO) and/or notification of proposed works to trees in a conservation area.

Town and Country Planning Act 1990

You can complete and submit this form electronically via the Planning Portal by visiting www.planningportal.gov.uk/apply

Publication of applications on planning authority websites

Please note that the information provided on this application form and in supporting documents may be published on the Authority's website. If you require any further clarification, please contact the Authority's planning department.

Please complete using block capitals and black ink.
You must use this form if you are applying for work to trees protected by a tree preservation order (TPO). (You may also use it to give notice of works to trees in a conservation area).
It is important that you read the accompanying guidance notes before filling in the form. Without the correct information, your application / notice cannot proceed.

1. Applicant Name and Address

Title:	MR
First name:	OWAIN
Last name:	HARRIES
Company (optional):	—
Unit:	
House number:	
House suffix:	
House name:	HONEY CROFT HOUSE
Address 1:	MAIDEN LANE
Address 2:	CHERHILL
Address 3:	
Town:	CALNE
County:	WILTS
Country:	U/K.
Postcode:	SN11 8UZ

2. Agent Name and Address

Title:	MR
First name:	DAVID
Last name:	GRAFTON
Company (optional):	D. T. GRAFTON (FORESTRY)
Unit:	
House number:	6
House suffix:	
House name:	
Address 1:	OLIVERS HILL
Address 2:	CHERHILL
Address 3:	CALNE
Town:	CALNE
County:	WILTS
Country:	U/K
Postcode:	SN11 8UR.

Date 08.02.2023

T1. A Lawson Cypress with 3 stems from a single stump. They have attained a height of approx 10 metres height situated adjacent to the neighbouring boundary wall ,there is potential for root damage to the wall ,and a risk of the separate trunks breaking away from the stump. this tree to be felled

7. Identification of Tree(s) And Description of Works continued ...

T2 IRISH YEW. REDUCE HEIGHT OF THIS GROUP OF TREES BY APPROX 30% TO MAINTAIN SCREEN AND STABILITY OF BRANCH FORMATION,

T3. HORSE CHESNUT. THIN AND DEADWOOD CANOPY RAISE CROWN. 10% ADJACENT DRIVE.

T4 BEECH. RESHAPE AND REDUCE CROWN SPREAD BY 20% AND LIGHT CROWN THIN & LIFT. BY 15% TO MAINTAIN STRUCTURE AND INTEGRITY OF THIS TREE.

8. Trees - Additional Information

Additional information may be attached to electronic communications or provided separately in paper format.

For all trees
A sketch plan clearly showing the position of trees listed in Question 7 must be provided when applying for works to trees covered by a TPO. A sketch plan is also advised when notifying the LPA of works to trees in a conservation area (see guidance notes). It would also be helpful if you provided details of any advice given on site by an LPA officer.

For works to trees covered by a TPO
Please indicate whether the reasons for carrying out the proposed works include any of the following. If so, your application must be accompanied by the necessary evidence to support your proposals. (See guidance notes for further details)

1. **Condition of the tree(s)** - e.g. it is diseased or you have fears that it might break or fall: ☐ Yes ☑ No
   If YES, you are required to provide written arboricultural advice or other diagnostic information from an appropriate expert.

2. **Alleged damage to property** - e.g. subsidence or damage to drains or drives. ☐ Yes ☑ No
   If YES, you are required to provide for:

   Subsidence
   A report by an engineer or surveyor, to include a description of damage, vegetation, monitoring data, soil, roots and repair proposals. Also a report from an arboriculturist to support the tree work proposals.

   Other structural damage (e.g. drains, walls and hard surfaces)
   Written technical evidence from an appropriate expert, including description of damage and possible solutions.

Documents and plans (for any tree)
Are you providing separate information (e.g. an additional schedule of work for Question 7)? ☑ Yes ☐ No

If YES, please provide the reference numbers of plans, documents, professional reports, photographs etc. in support of your application. If they are being provided separately from this form, please detail how they are being submitted.

1 PROPERTY SITE PLAN. WITH TREE IDENTIFICATION.

2 PROPERTY ADDRESS AND LOCATION.



PLAN 2

HONEYCROFT HOUSE
MAIDEN LANE
CHERHILL
CALNE

All Technology © Copyright: Streetmap.co.uk/Streetmap EU Ltd 20201
This site includes mapping data licenced from Open Street Map, Ordnance Survey & Bartholomew.

Landscape
Print

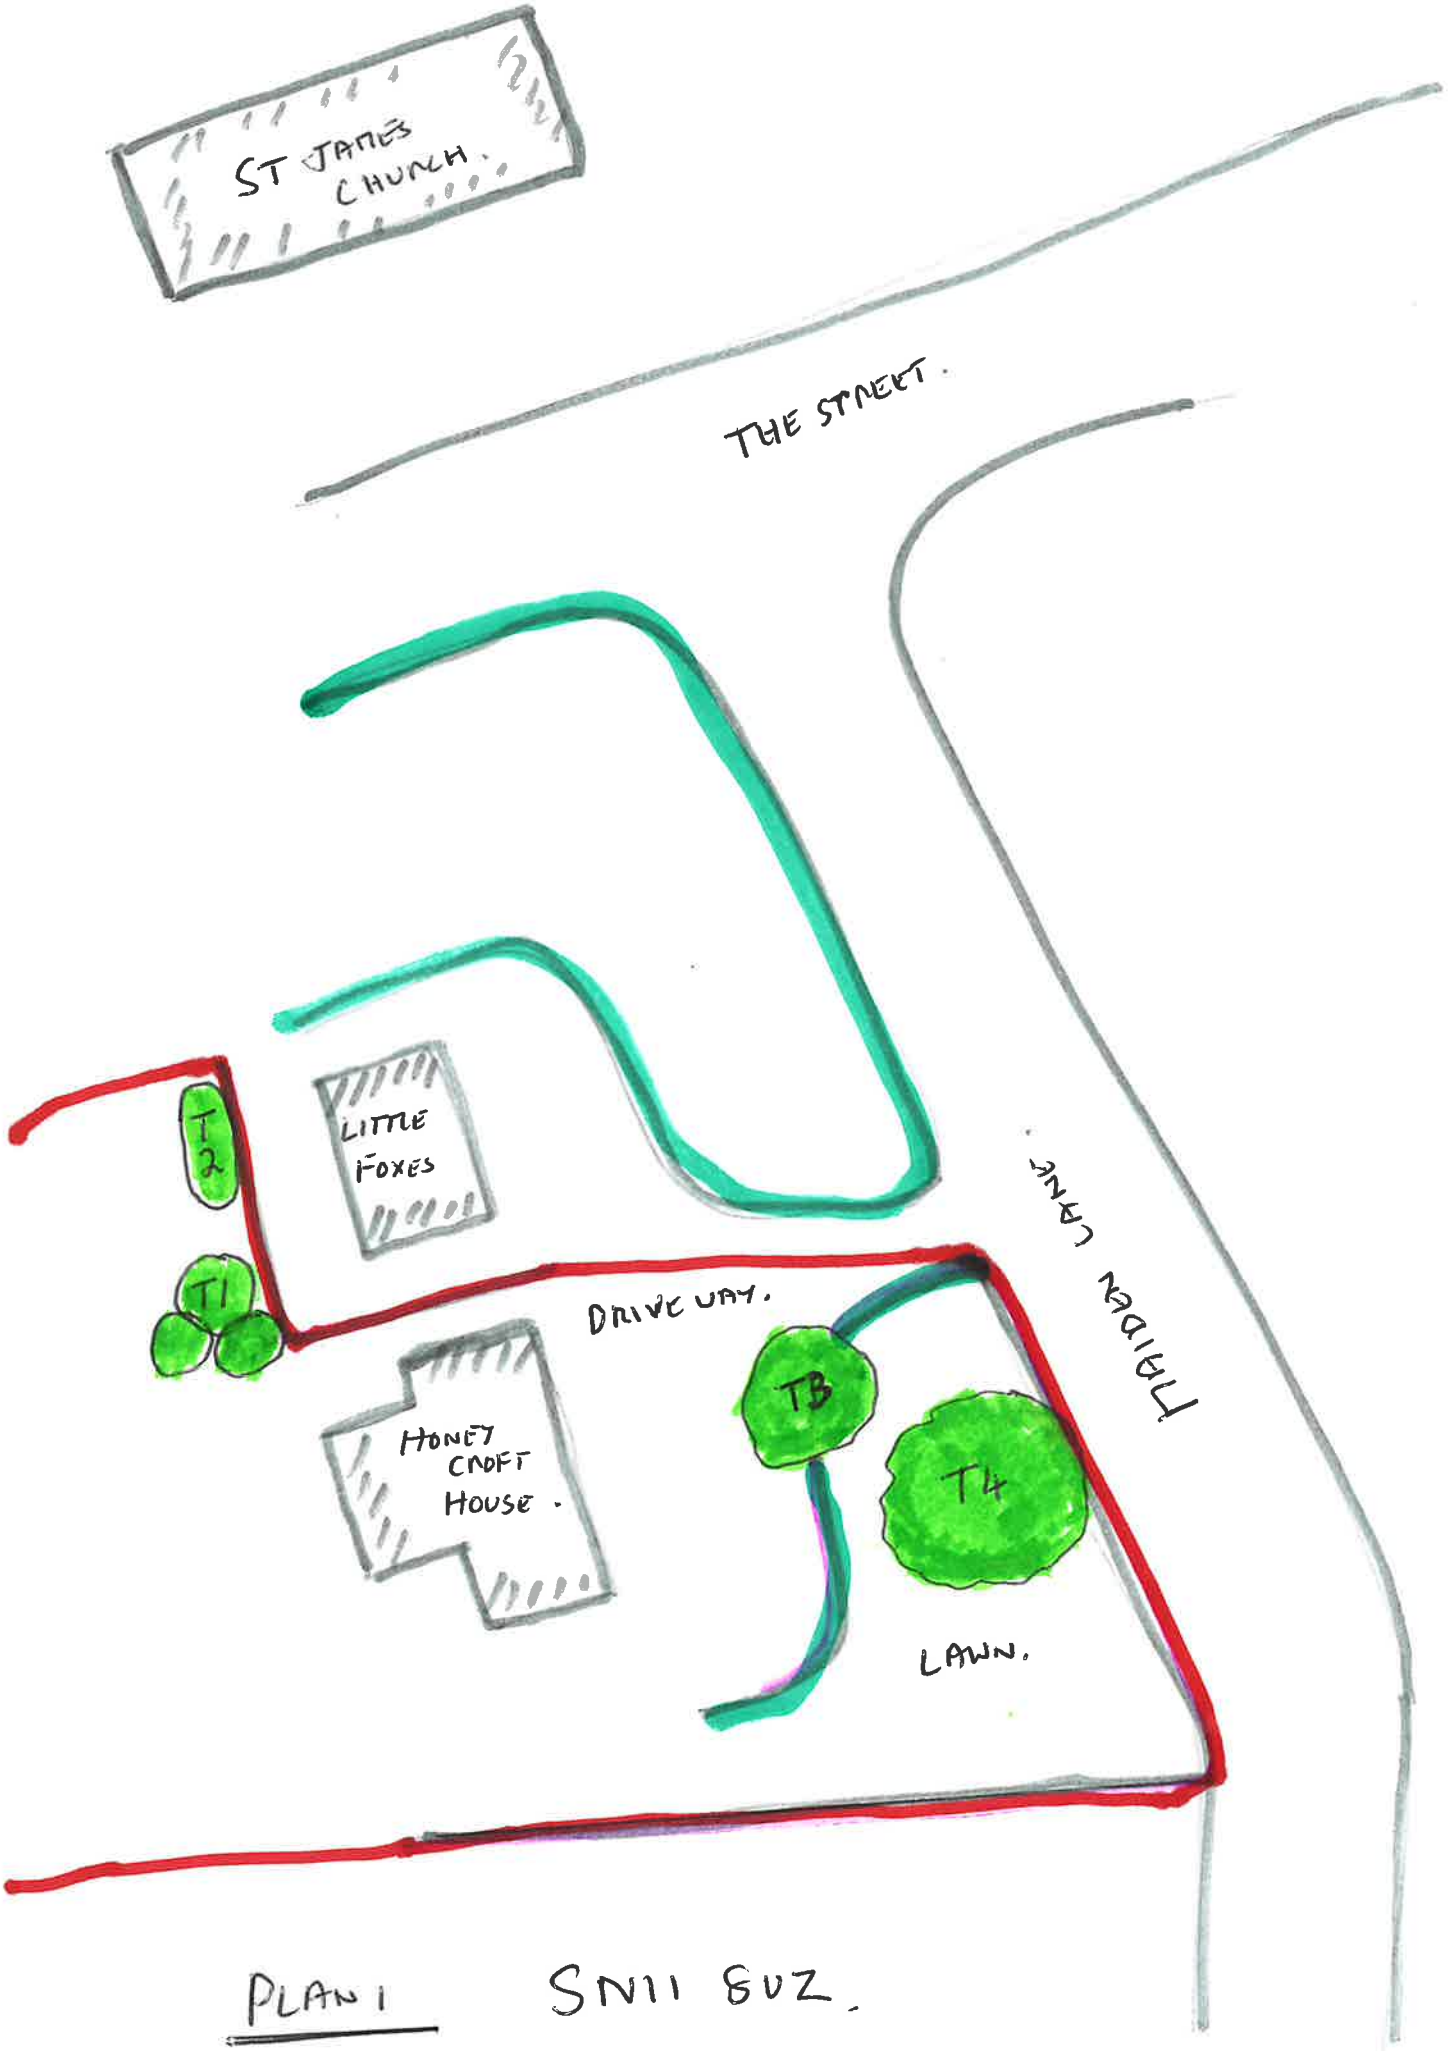

PLAN 1 SN11 8UZ.

NOT TO SCALE.