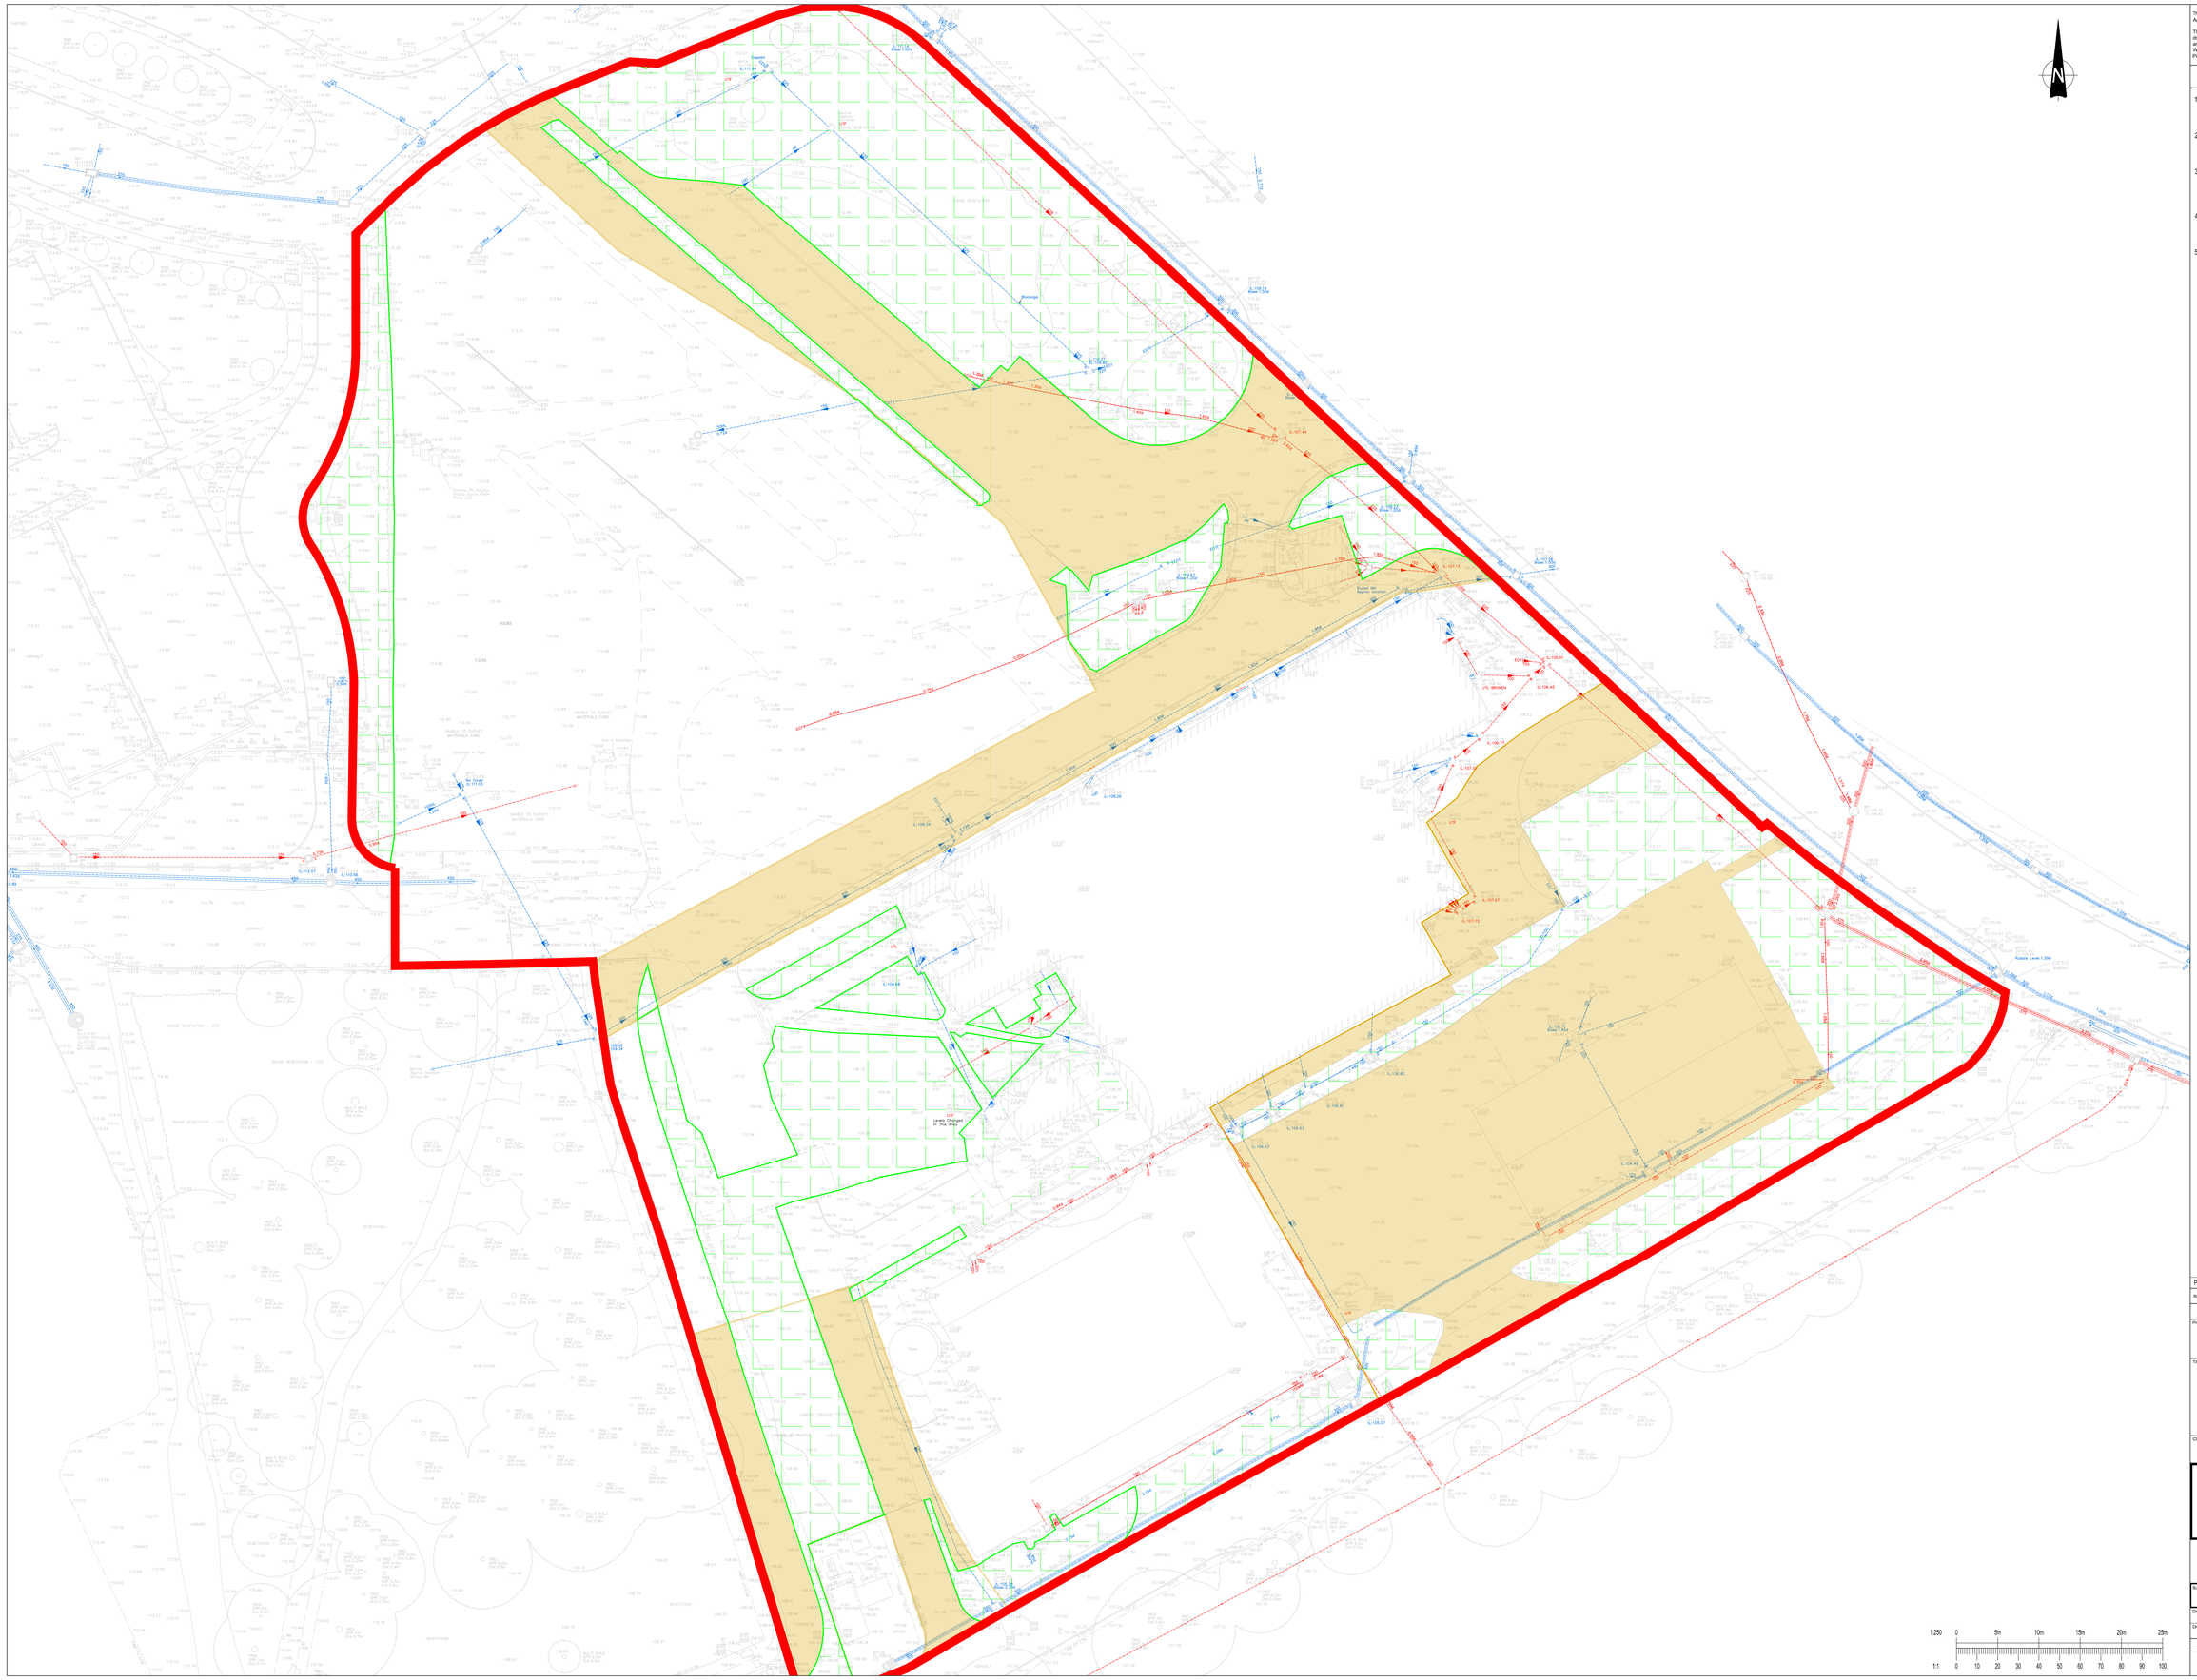

N
Ridge
Rubble Level: 1.394
Rubble Level: 1.394
Rubble Level: 1.394



This drawing should not be scaled. Dimensions to be verified on site.
Any discrepancies should be referred to the Engineer prior to work being put in hand.

This drawing is the property of Waterman Infrastructure & Environment Limited, and the drawing is issued on the condition that it is not copied reproduced, retained or disclosed to any unauthorised person, either wholly or in part without the consent in writing of Waterman Infrastructure & Environment Limited
Pickfords Wharf, Clink Street, London SE1 9DG t 020 7928 7888 f 03333 444 501

GENERAL NOTES

1. THIS DRAWING IS TO BE READ IN CONJUNCTION WITH ALL ENGINEER'S, ARCHITECTS OR OTHER RELEVANT DRAWINGS AND SPECIFICATIONS.
2. ALL DIMENSIONS AND LEVELS ARE TO BE CHECKED ON SITE BY THE CONTRACTOR PRIOR TO PREPARING ANY WORKING DRAWINGS OR COMMENCING ON SITE.
3. THE CONTRACTOR MUST ENSURE AND WILL BE HELD RESPONSIBLE FOR THE OVERALL STABILITY OF THE BUILDING/STRUCTURE/EXCAVATION AT ALL STAGES OF THE WORK.
4. ALL WORK BY THE CONTRACTOR MUST BE CARRIED OUT IN SUCH A WAY THAT ALL REQUIREMENTS UNDER THE HEALTH AND SAFETY AT WORK ACT ARE SATISFIED.
5. ALL WORK IS TO BE CARRIED OUT IN COMPLIANCE WITH THE REQUIREMENTS OF THE RELEVANT STATUTORY AUTHORITIES AND REGULATIONS.

Rev	Date	Description	By	Chk
P01	12.05.23	ISSUED FOR INFORMATION	KK	PM

Amendments

Project
SPRING PARK

Title
DRAINAGE STRATEGY

Client
ARK DATA CENTRES

waterman
South Suite 8 Nelson Mandela Place Glasgow G2 1BT
t:0141 418 1900
mail@watermangroup.com www.watermangroup.com

Suitability	INFORMATION		S2
Designed By	KK	Director	PM
Drawn By	KK	Date	24.02.23
Project - Originator - Volume - Level - Type - Role - Number			
19792-WAT-HDG-XX-DR-C-92002			P01

Waterman Ref WIE19792
Scales @ A0 1:250
Revision

Z:\Projects\WIE19792\300_CAD\3D

19792-WAT-HDG-XX-M2-C-92002_A0-Wat-ISO-S, A1-Wat-ISO-S, M2_Site_Layout