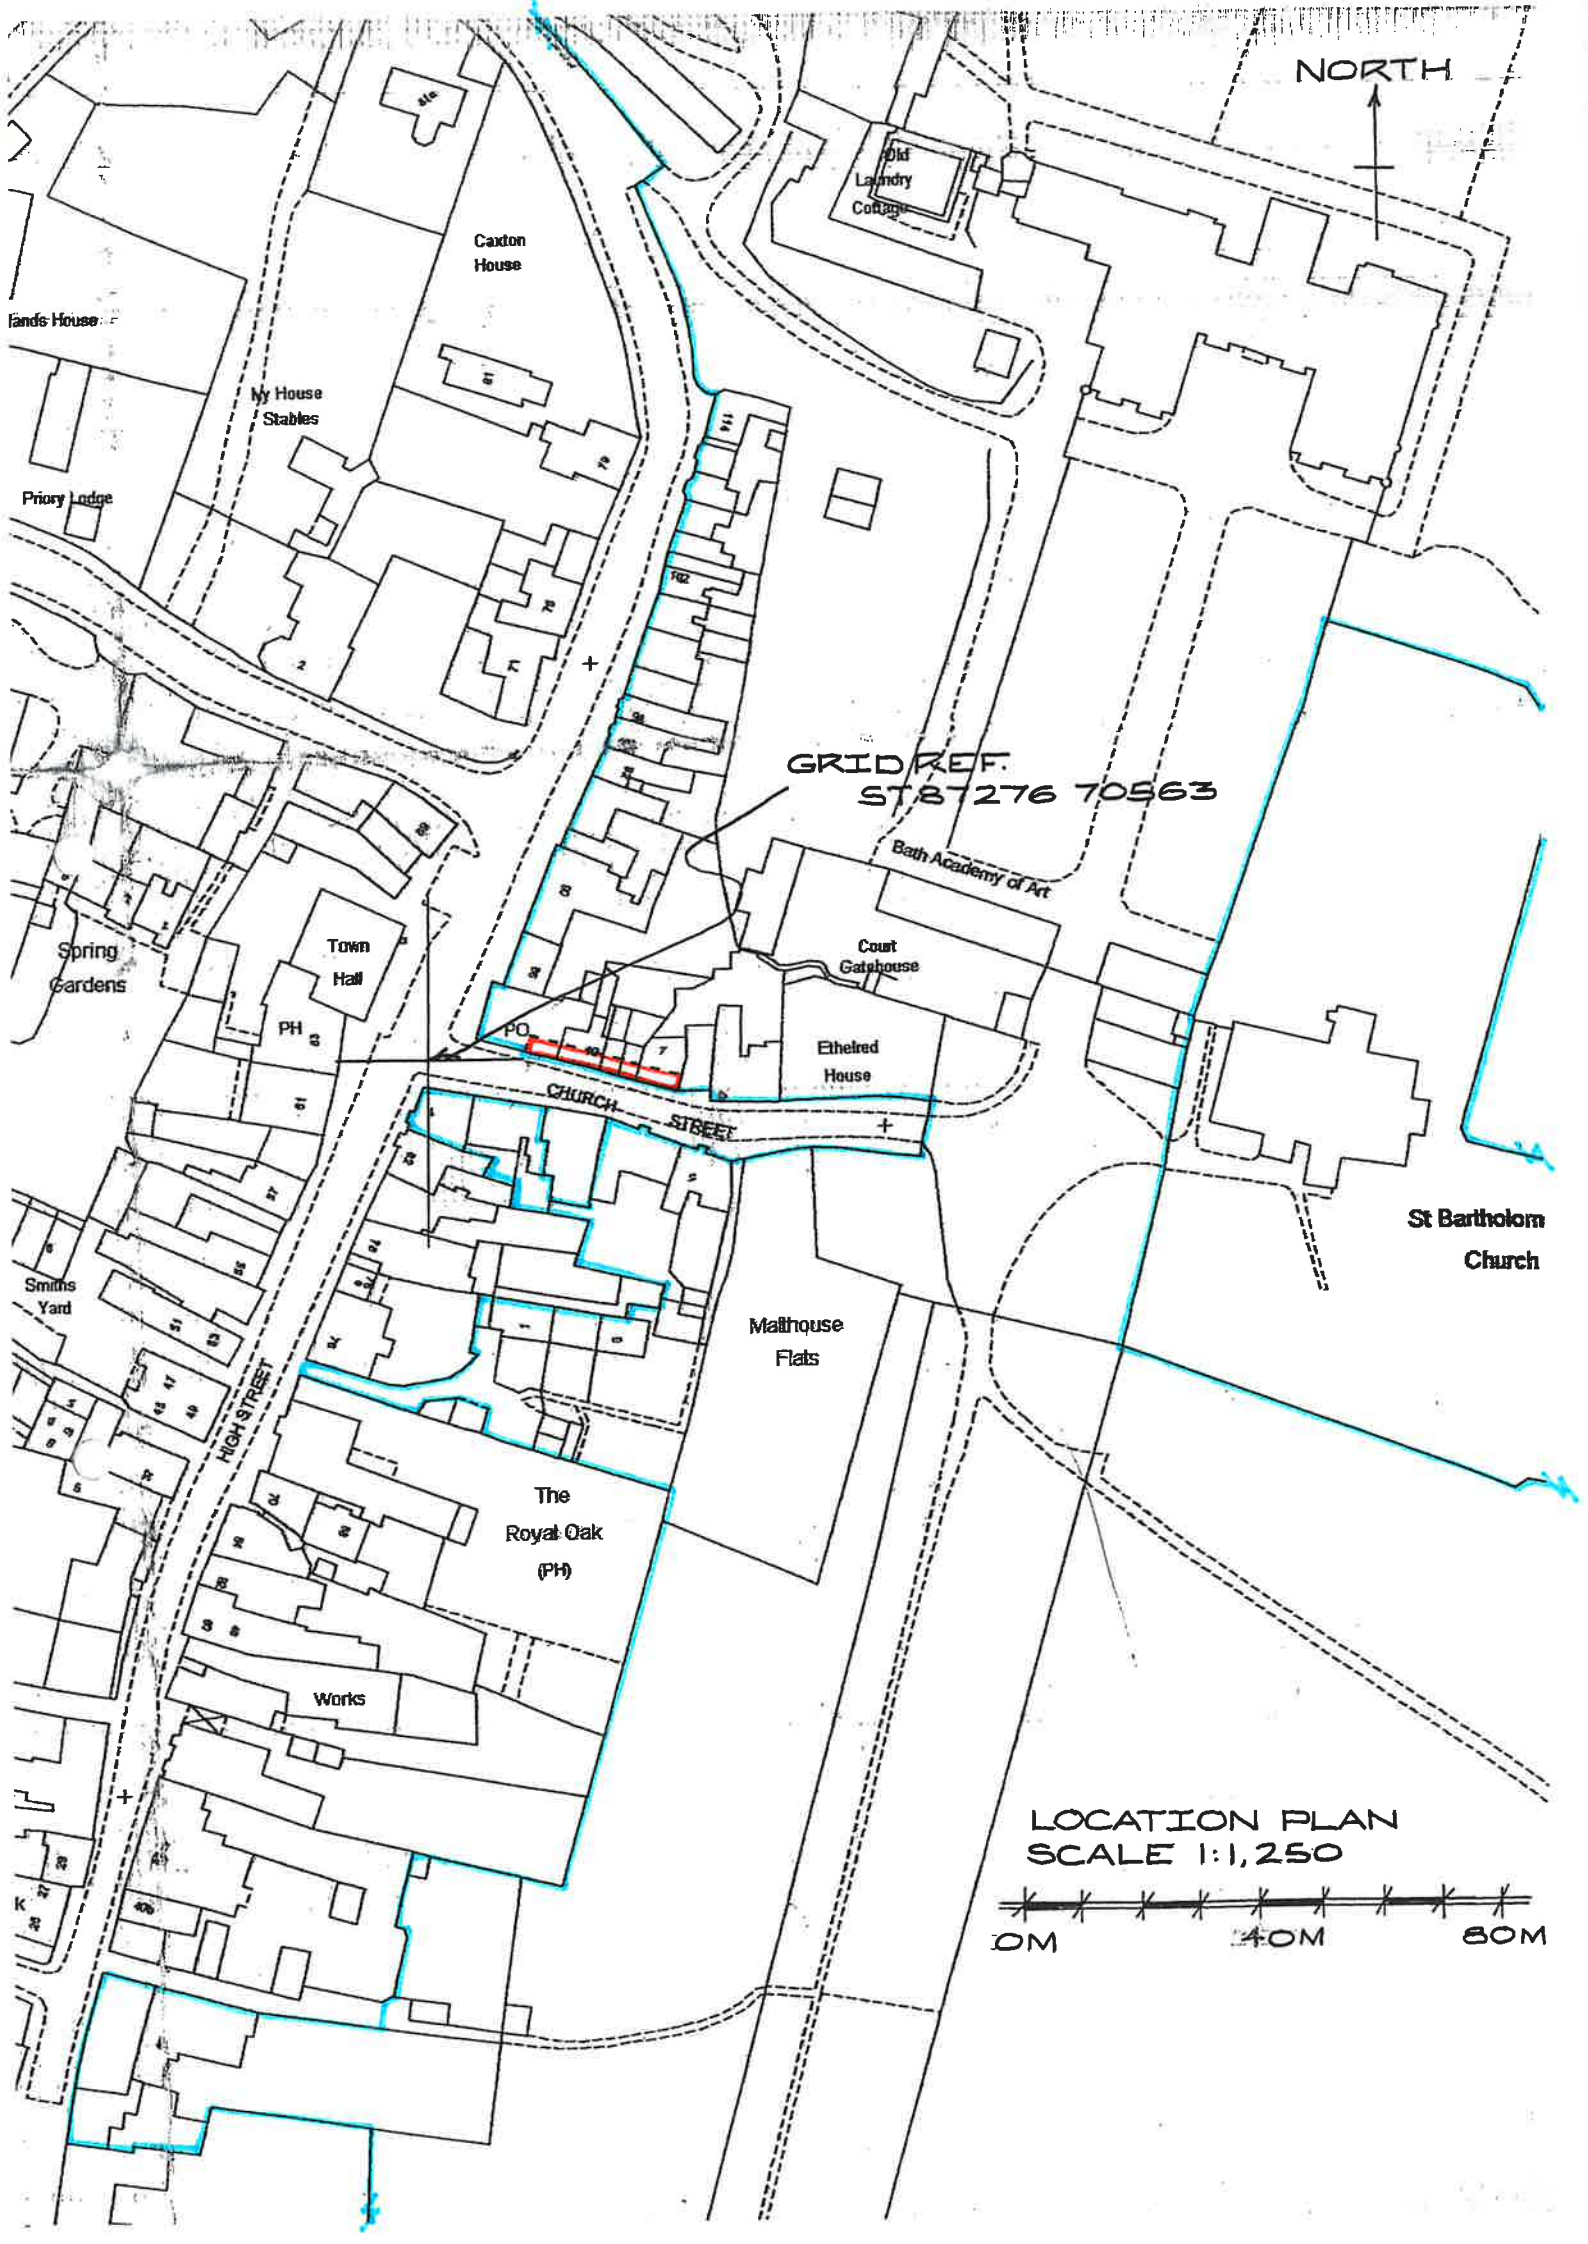
NORTH
Old Laundry Cottage
Caxton House
lands House
Ivy House Stables
Priory Lodge
GRID REF.
ST 87276 70563
Bath Academy of Art
Court Gatehouse
Spring Gardens
Town Hall
PH
PO
Ethelred House
CHURCH STREET
St Bartholom Church
Smiths Yard
HIGH STREET
Malthouse Flats
The Royal Oak (PH)
Works
LOCATION PLAN
SCALE 1:1,250
0M
40M
80M