

2 Bybrook Villas, Shrewton

This drawing is copyright and is not to be reproduced. The contractor will be held responsible for the accuracy of works involving the setting out and checking of all dimensions on the drawing and on site. Dimensions must not be scaled from this drawing.


Unless for planning purposes

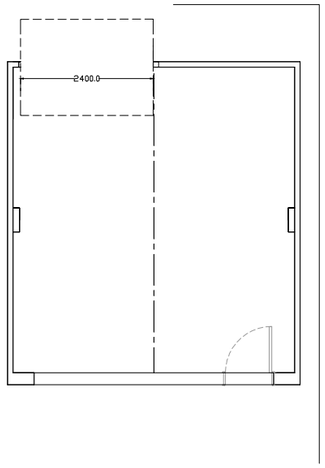

Proposed Ground floor plan 1:100

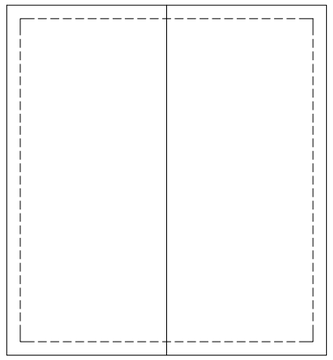


Proposed roof plan 1:100

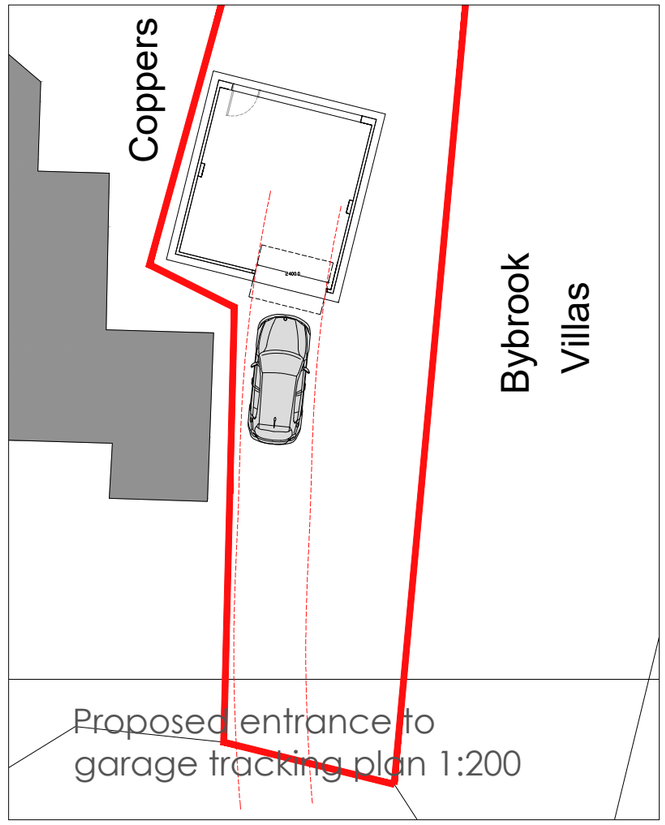


Proposed entrance to garage tracking plan 1:200

Material Key:

1. Roof - slate to match existing
2. windows - White UPVC
3. Walls - stone to match existing.
4. Walls - horizontal timber cladding
5. fascias and soffits - black
6. Utility door - UPVC
7. rooflights
8. timber post
9. New aluminium garage door
10. Door - UPVC

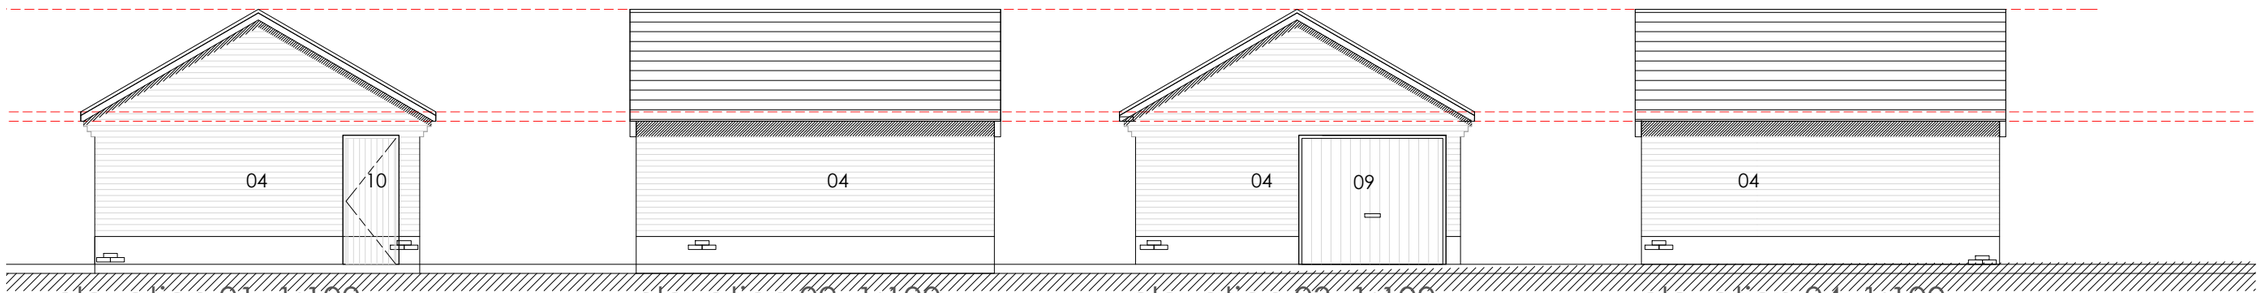

elevation 01 1:100 elevation 02 1:100 elevation 03 1:100 elevation 04 1:100

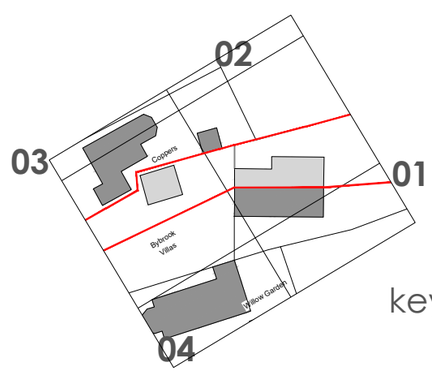

key plan

0 1 2 3 4 5 6 7 8 9 10

0 1 2 3 4 5

Rev - 16.11.2023 - Tracking plan added

Client: Mr and Mrs Emm		**Planning**	
Project: 2, Bybrook Villas, High Street, Shrewton, Wiltshire, SP3 4BY		Drawing No: **450-02-007**	Revision: A
Title: Proposed Garage plans & Elevations	Drawn: sb Check: NB	Scale: 1:100 / 1:200 @a3	First Issue: Sept. 2023

birch architects
Lambourne, Grove Lane, Redlynch, Salisbury, Wilts, SP5 2NR
T: +44 (0)1725 510407
e: info@bircharchitects.co.uk