
1:50

0 1 2 3 4 5m

No 90 Windlehurst Road
High Lane
Cheshire SK6 8AE
TEL: 07932 624015
Email: ricfay@hotmail.co.uk

Client Ms.J.Barker	44 Empire Road Salisbury SP2 9DF
Drawing PROPOSED 2nd floor	
Scale 1:50	Date: OCT. 2023
Drawing No J.B. 03	Revision
Amendments	

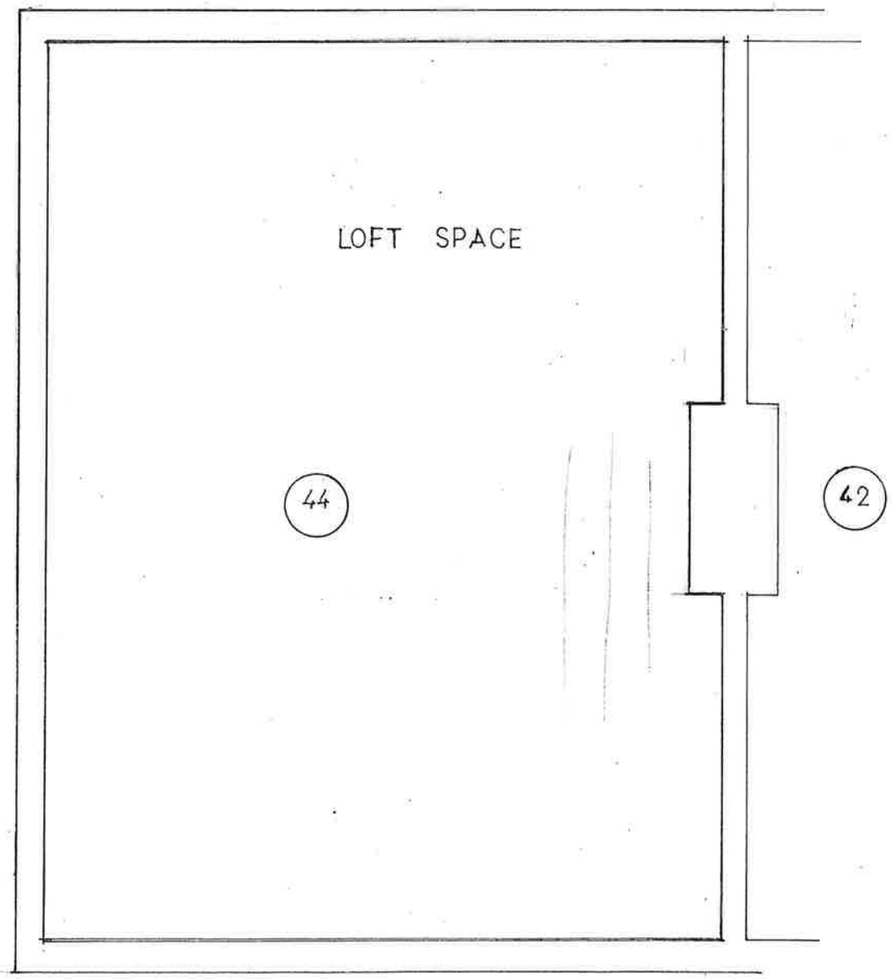

PROPOSED SECOND FLOOR

