

Richard Fry	Architecture and Design No 150 Windfallwood Road High Lane Cheshire SK6 8AE TEL: 07932 624015 Email: richfry@hotmail.co.uk
Client: Ms. J. Barker	44 Empire Road Salisbury SP2 9DF
Drawing: PROPOSED PLANS ground and 1st.	
Scale: 1:50	Date: OCT. 2023
Drawing No: J.B. 02	Revision
Amendments:	

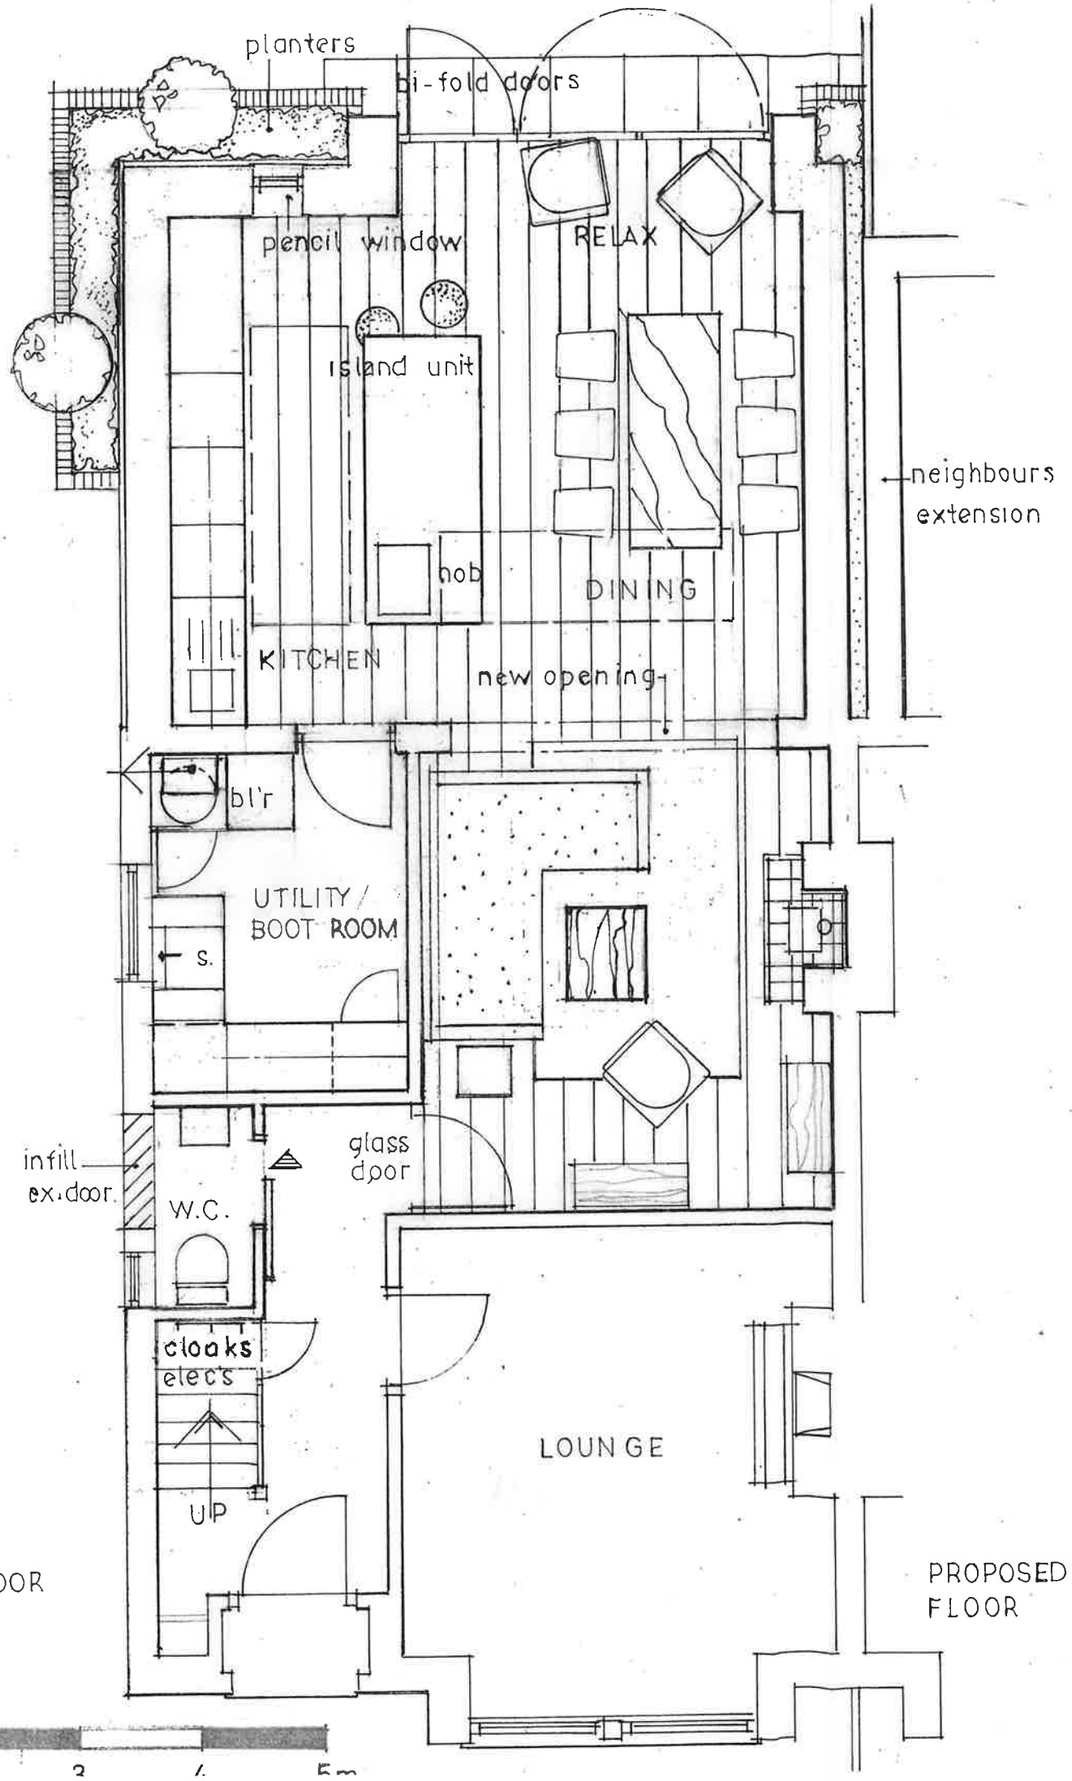

PROPOSED GROUND FLOOR

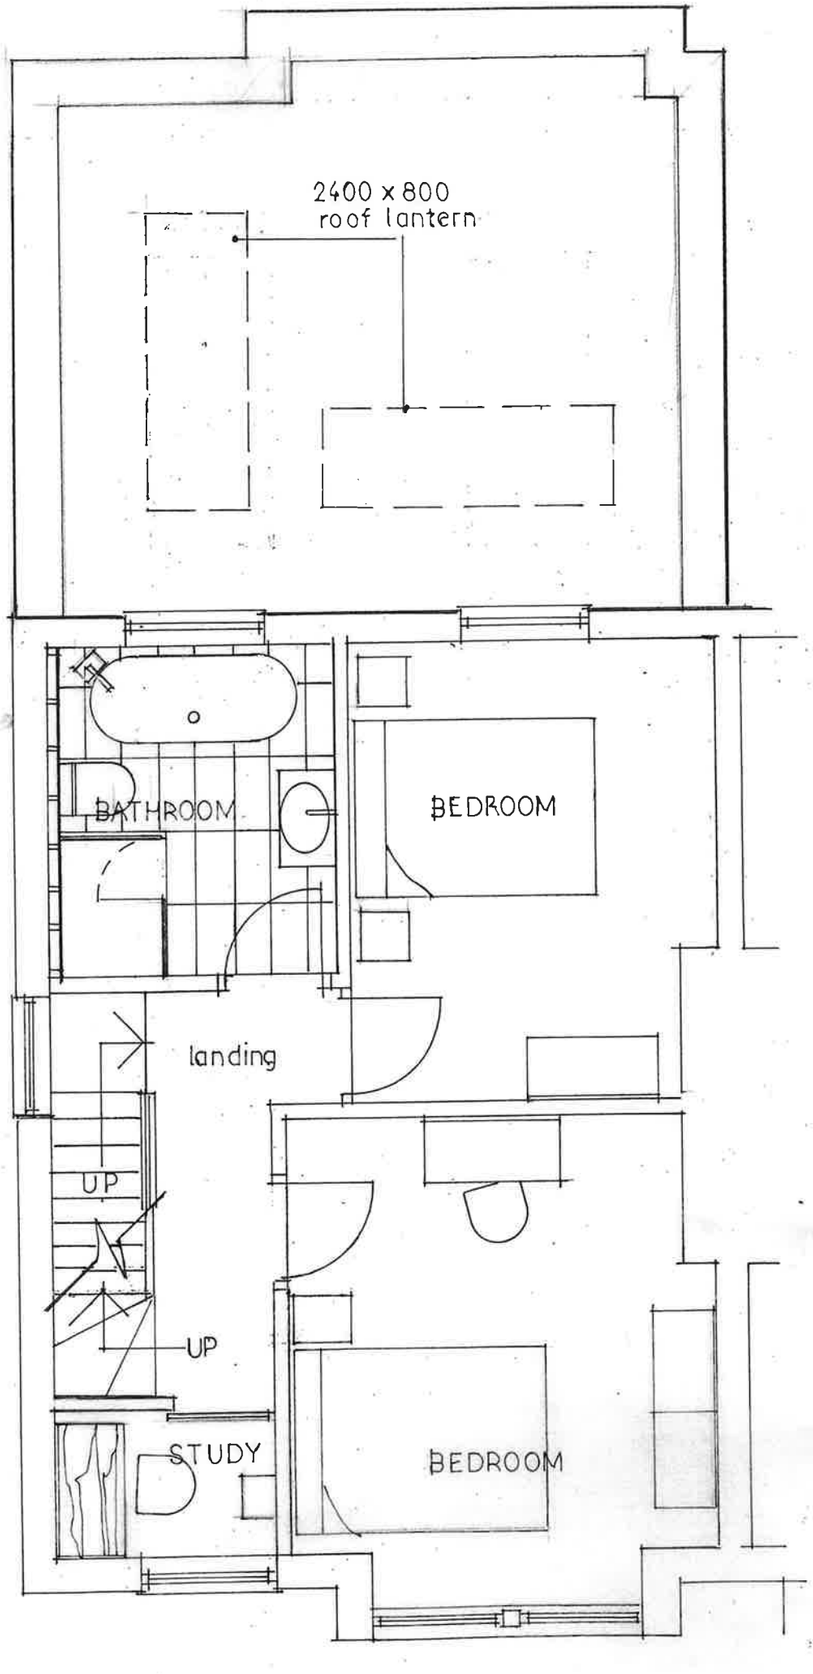

PROPOSED FIRST FLOOR

1:50

0 1 2 3 4 5m