

1:100 SCALE BAR

0 1 2 3 4 5m


Richard Fry	Architecture and Design
	No 80 Windsmoor Road High Lane Cheshire SK6 8AE TEL: 07932 674015 Email: richfry@btconnect.com
Client Ms. J. Barker	44 Empire Road Salisbury SP2 9DF
Drawing PROPOSED and EXISTING elevations	
Scale 1:100	Date OCT. 2023
Drawing No J.B. 04	Revision
Amendments	

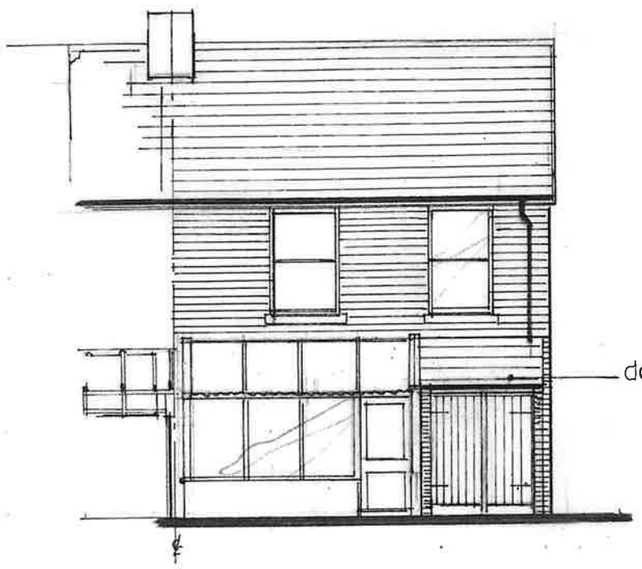


EXISTING REAR

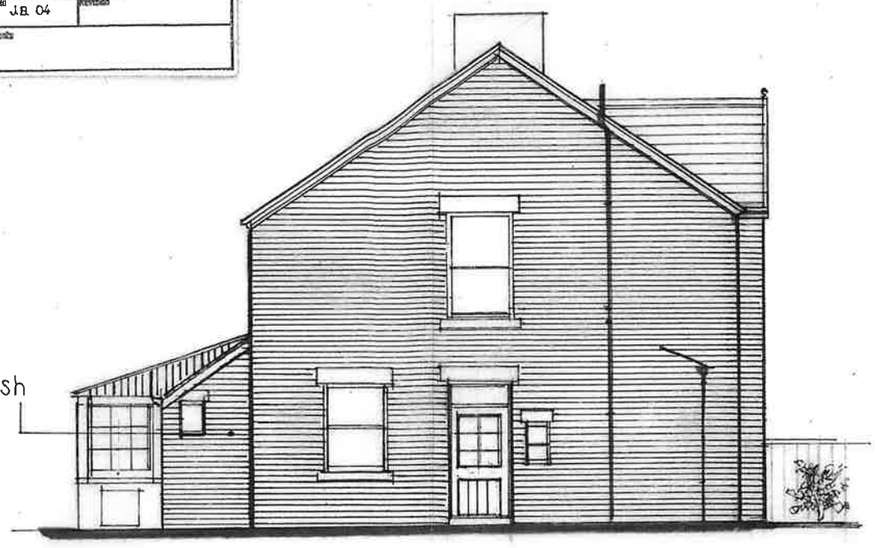


SIDE

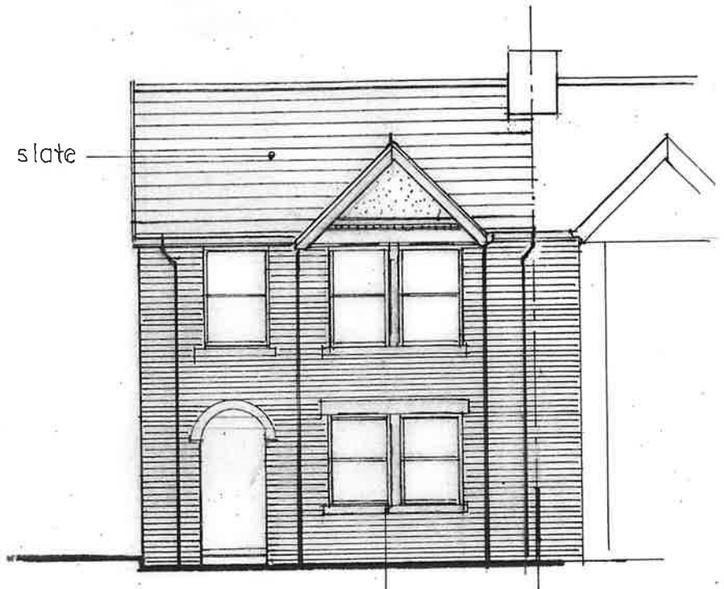


FRONT

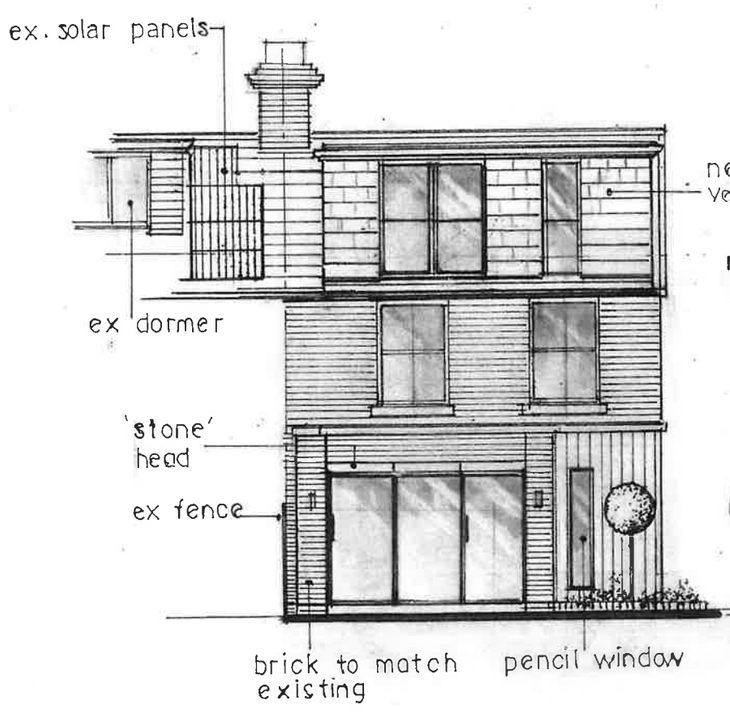

PROPOSED REAR

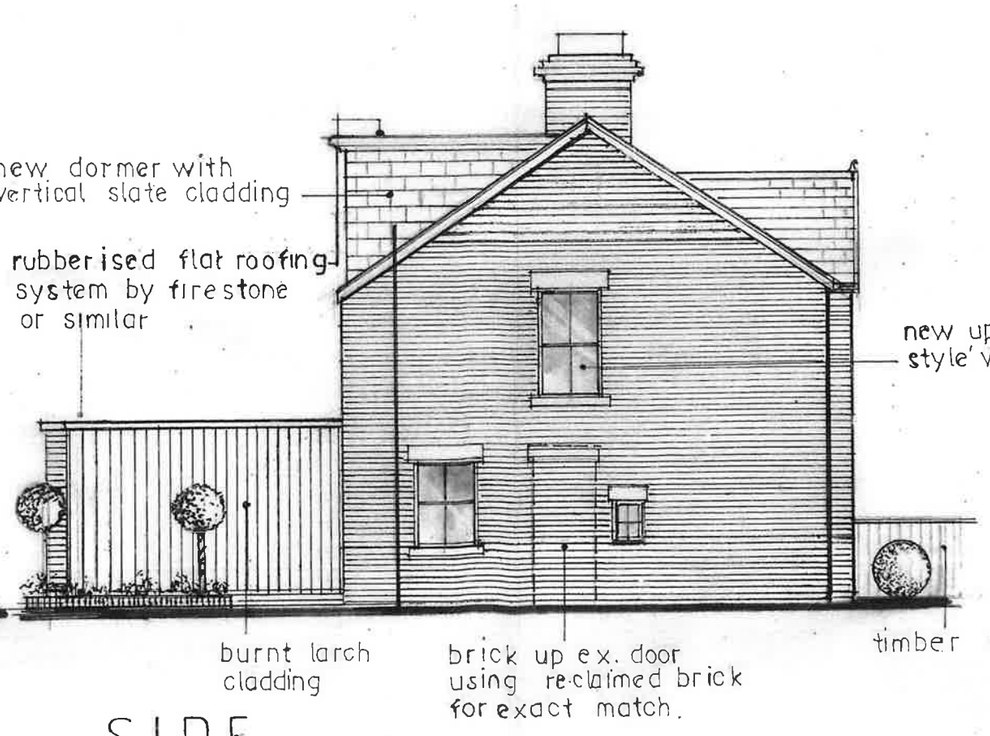

SIDE

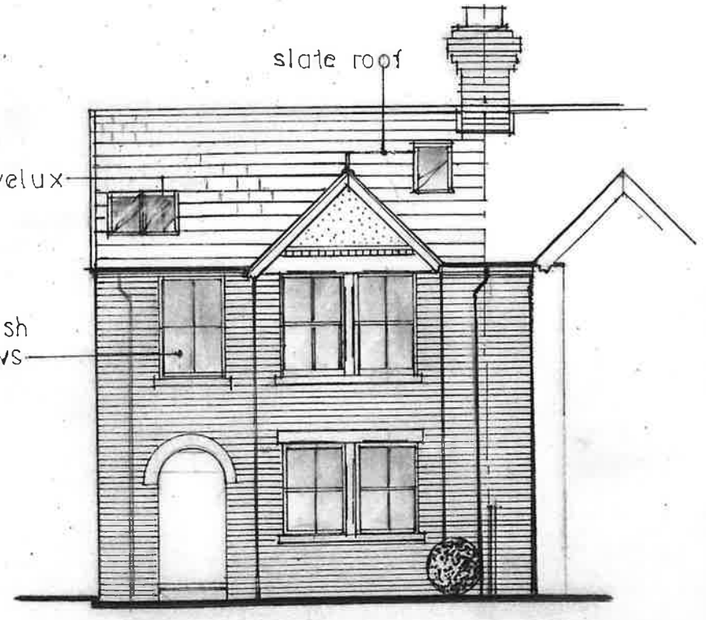

FRONT