Site Plan - Windmill House SN10 4QB - Proposed New Barn

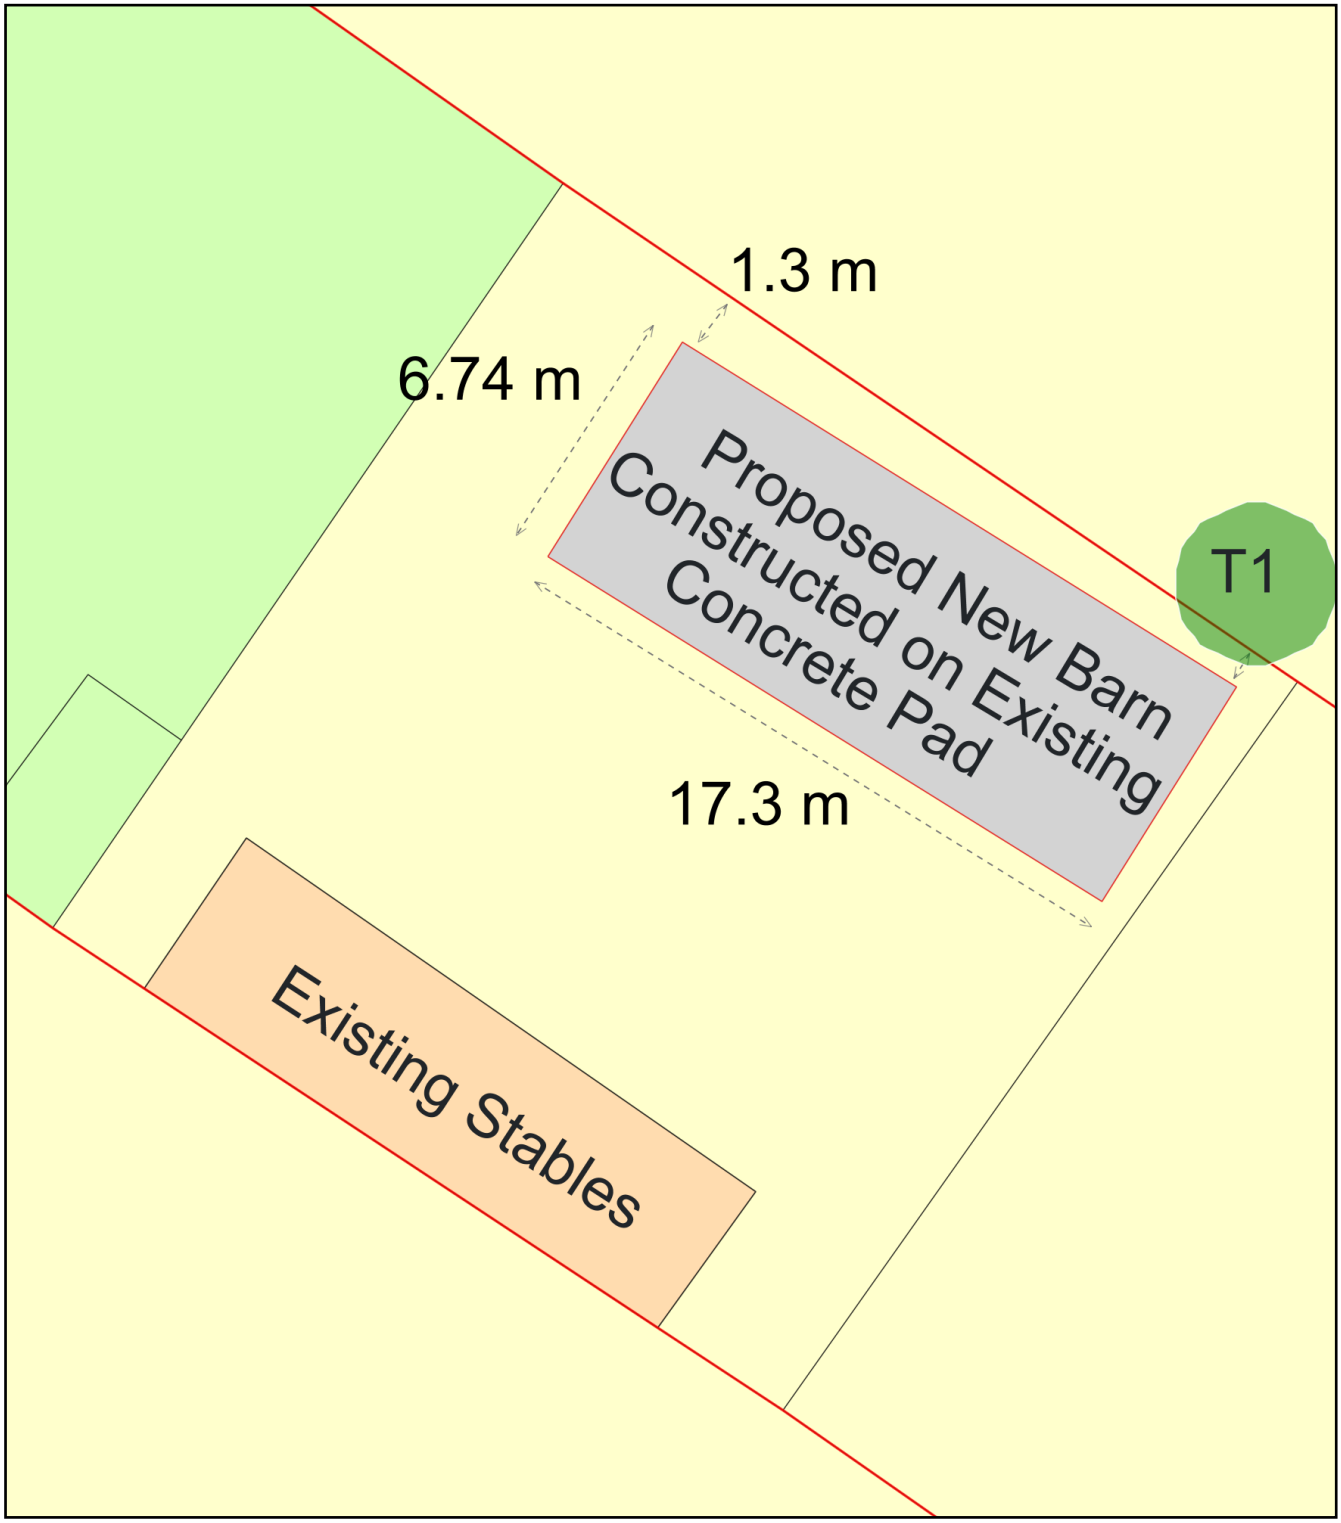

0 10
Metres

N

ReQuestaPlan

Plan Produced for: Tony McAllister

Date Produced: 23 Nov 2023

Plan Reference Number: TQRQM23298092114670

Scale: 1:200 @ A4

© Crown copyright and database rights 2023 OS 100042766