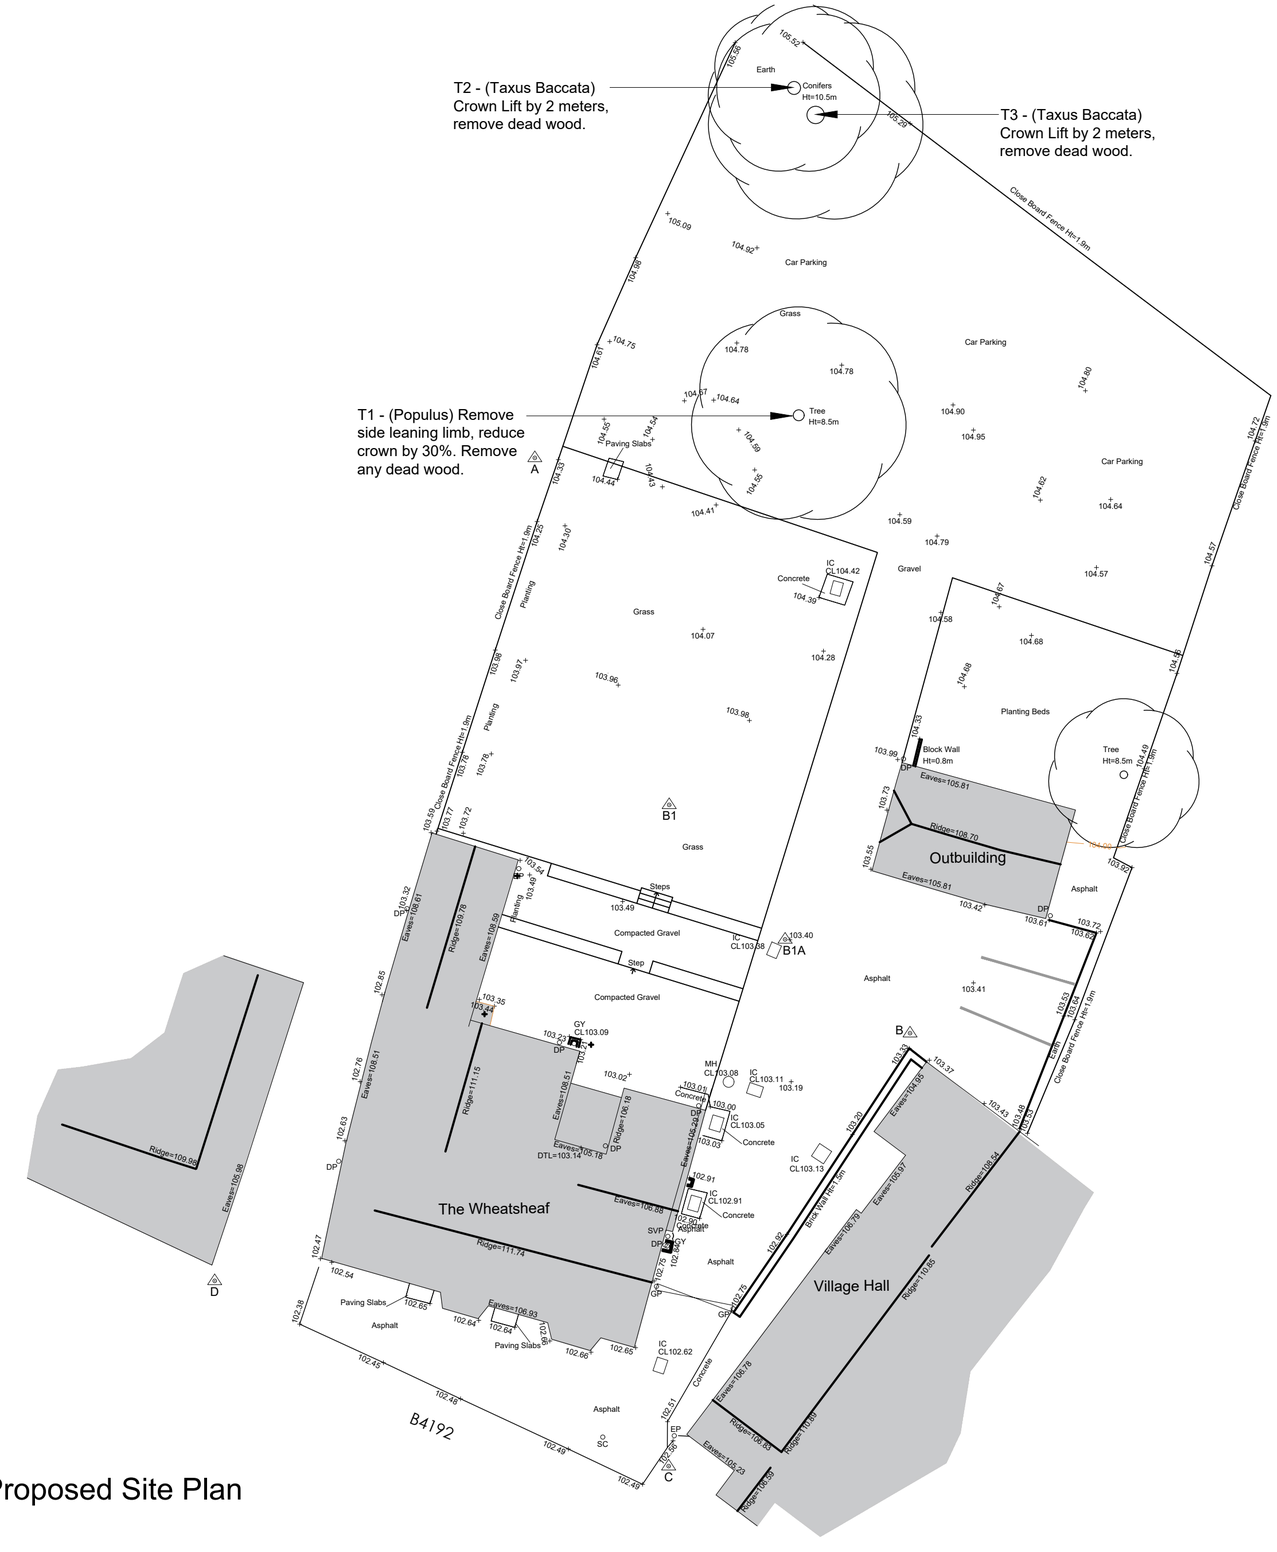

As Proposed Site Plan

1:200

NOTES

REV	DATE	DRWN	CHKD	REVISION DETAILS
A	27/11/23	AB	JB	Planning Issue

PROJECT TITLE
Refurbishment of The Wheatsheaf,
Chilton Foliat, Wiltshire
RG17 0TE

CLIENT
Mr. A. Gott

© Harrison & Pitt Architects Ltd

DRAWING TITLE
AS PROPOSED
Tree Works Site Plan

DRAWING STATUS PLANNING		**SCALE :** 1:200 @ A2
		DATE : Nov 2023
DRAWING No. 2398-040	**REVISION** A	**DRAWN :** AB
		CHECKED : ARW

0 5 10 15m

HPA CHARTERED ARCHITECTS
29 CASTLE HILL, LANCASTER LA1 1YN
01524 32479
hpa@hpa.ltd
www.hpa.ltd

DO NOT SCALE SITE DIMENSIONS FROM THIS DRAWING