DO NOT SCALE FROM THIS DRAWING ALL DIMENSIONS TO BE CHECKED ON SITE PRIOR TO COMMENCEMENT. ANY DISCREPANCIES TO BE REPORTED IMMEDIATELY TO THE ARCHITECT.

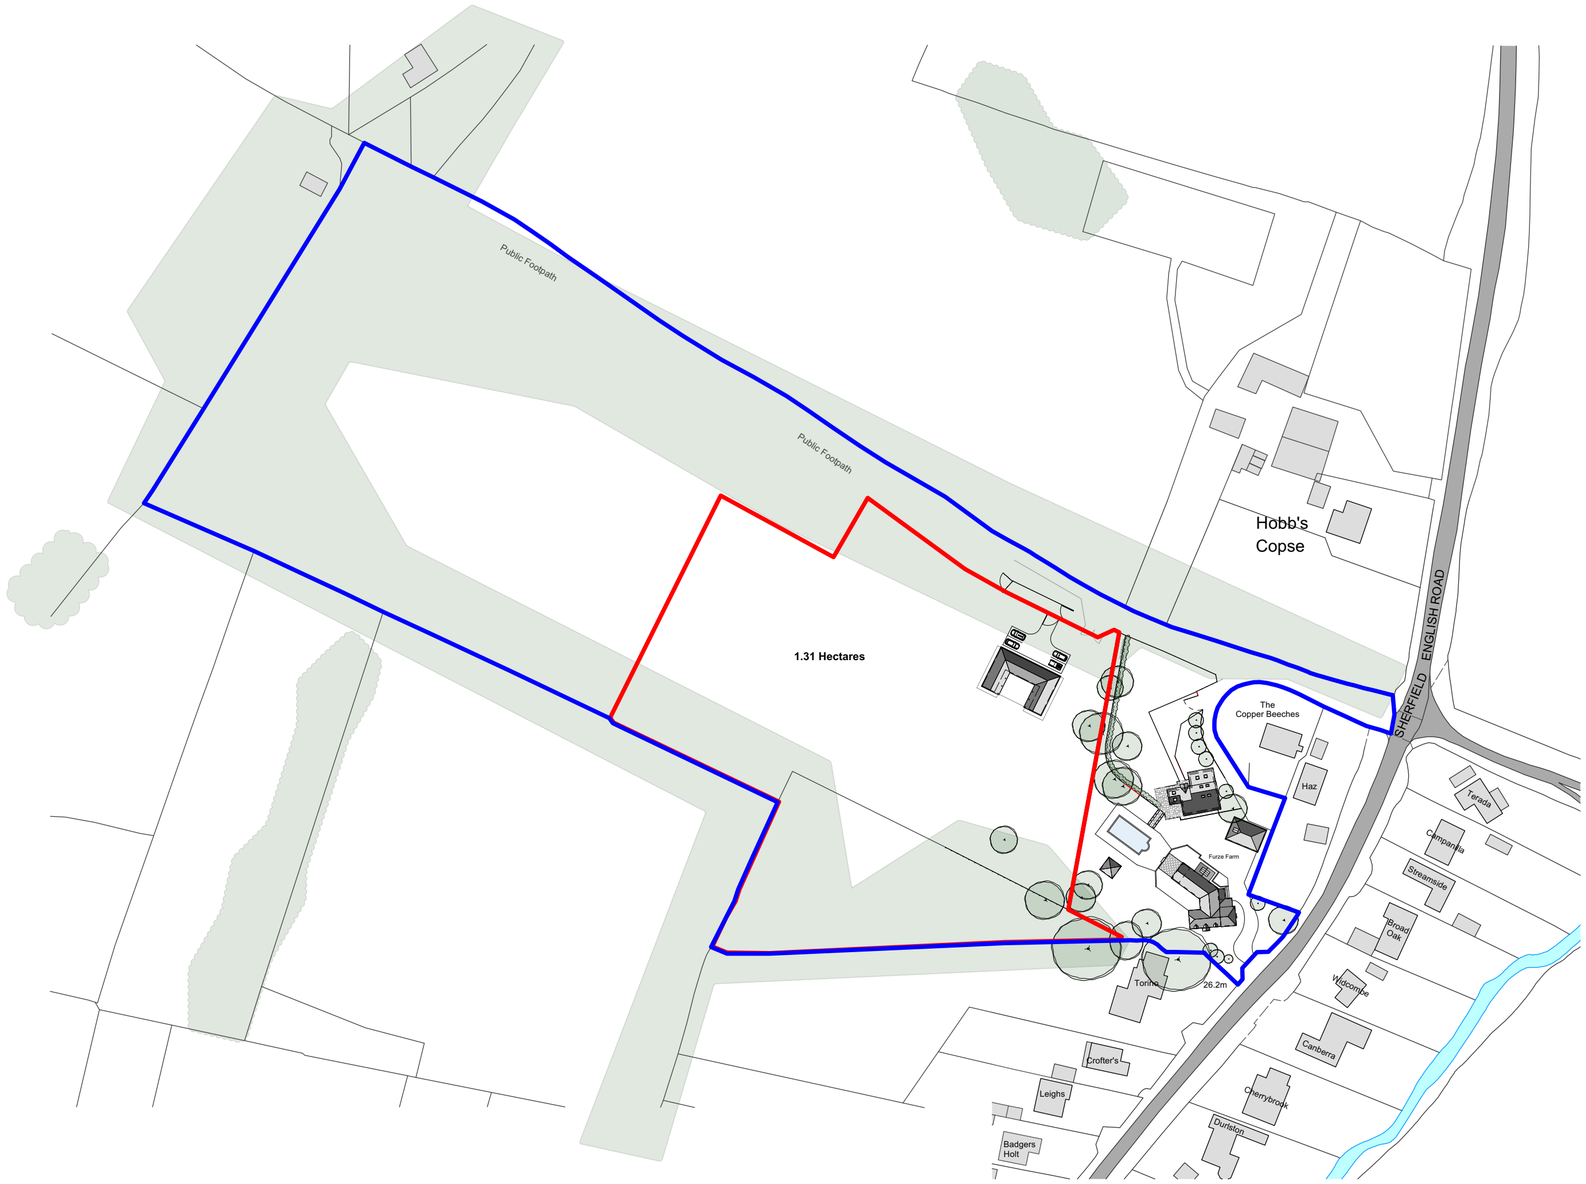

PLN 01 Location Plan 1:1250

0 20 40 60 80 100

Metres 1:1250

PSA architecture

PAUL STEVENS ARCHITECTURE LTD
Unit 3 Boathouse Meadow Business Park
Cherry Orchard Lane
Salisbury
Wiltshire
SP2 7LD

Tel No: 01722 349384

THIS DRAWING IS COPYRIGHT. IT MUST NOT BE COPIED, USED OR DISCLOSED TO THIRD PARTIES WITHOUT PRIOR PERMISSION.

PROJECT: Furze Farm
Sherfield English Road
Landford
Salisbury
Witlshire
SP5 2BD

DRAWING: **Proposed**
Location Plan

SCALE: 1:1250 @ A2

DATE: 11 2023

DESIGN: ☐ PLANNING: ☒ BLDG REGS: ☐

TENDER: ☐ CONSTRUCTION: ☐

DRAWN: DJH DATE: 27/11/2023

CHECKED: DATE:

JOB No: 1062

DWG No: 03 REV: -

CURRENT: ☐

SUPERSEDED: ☐