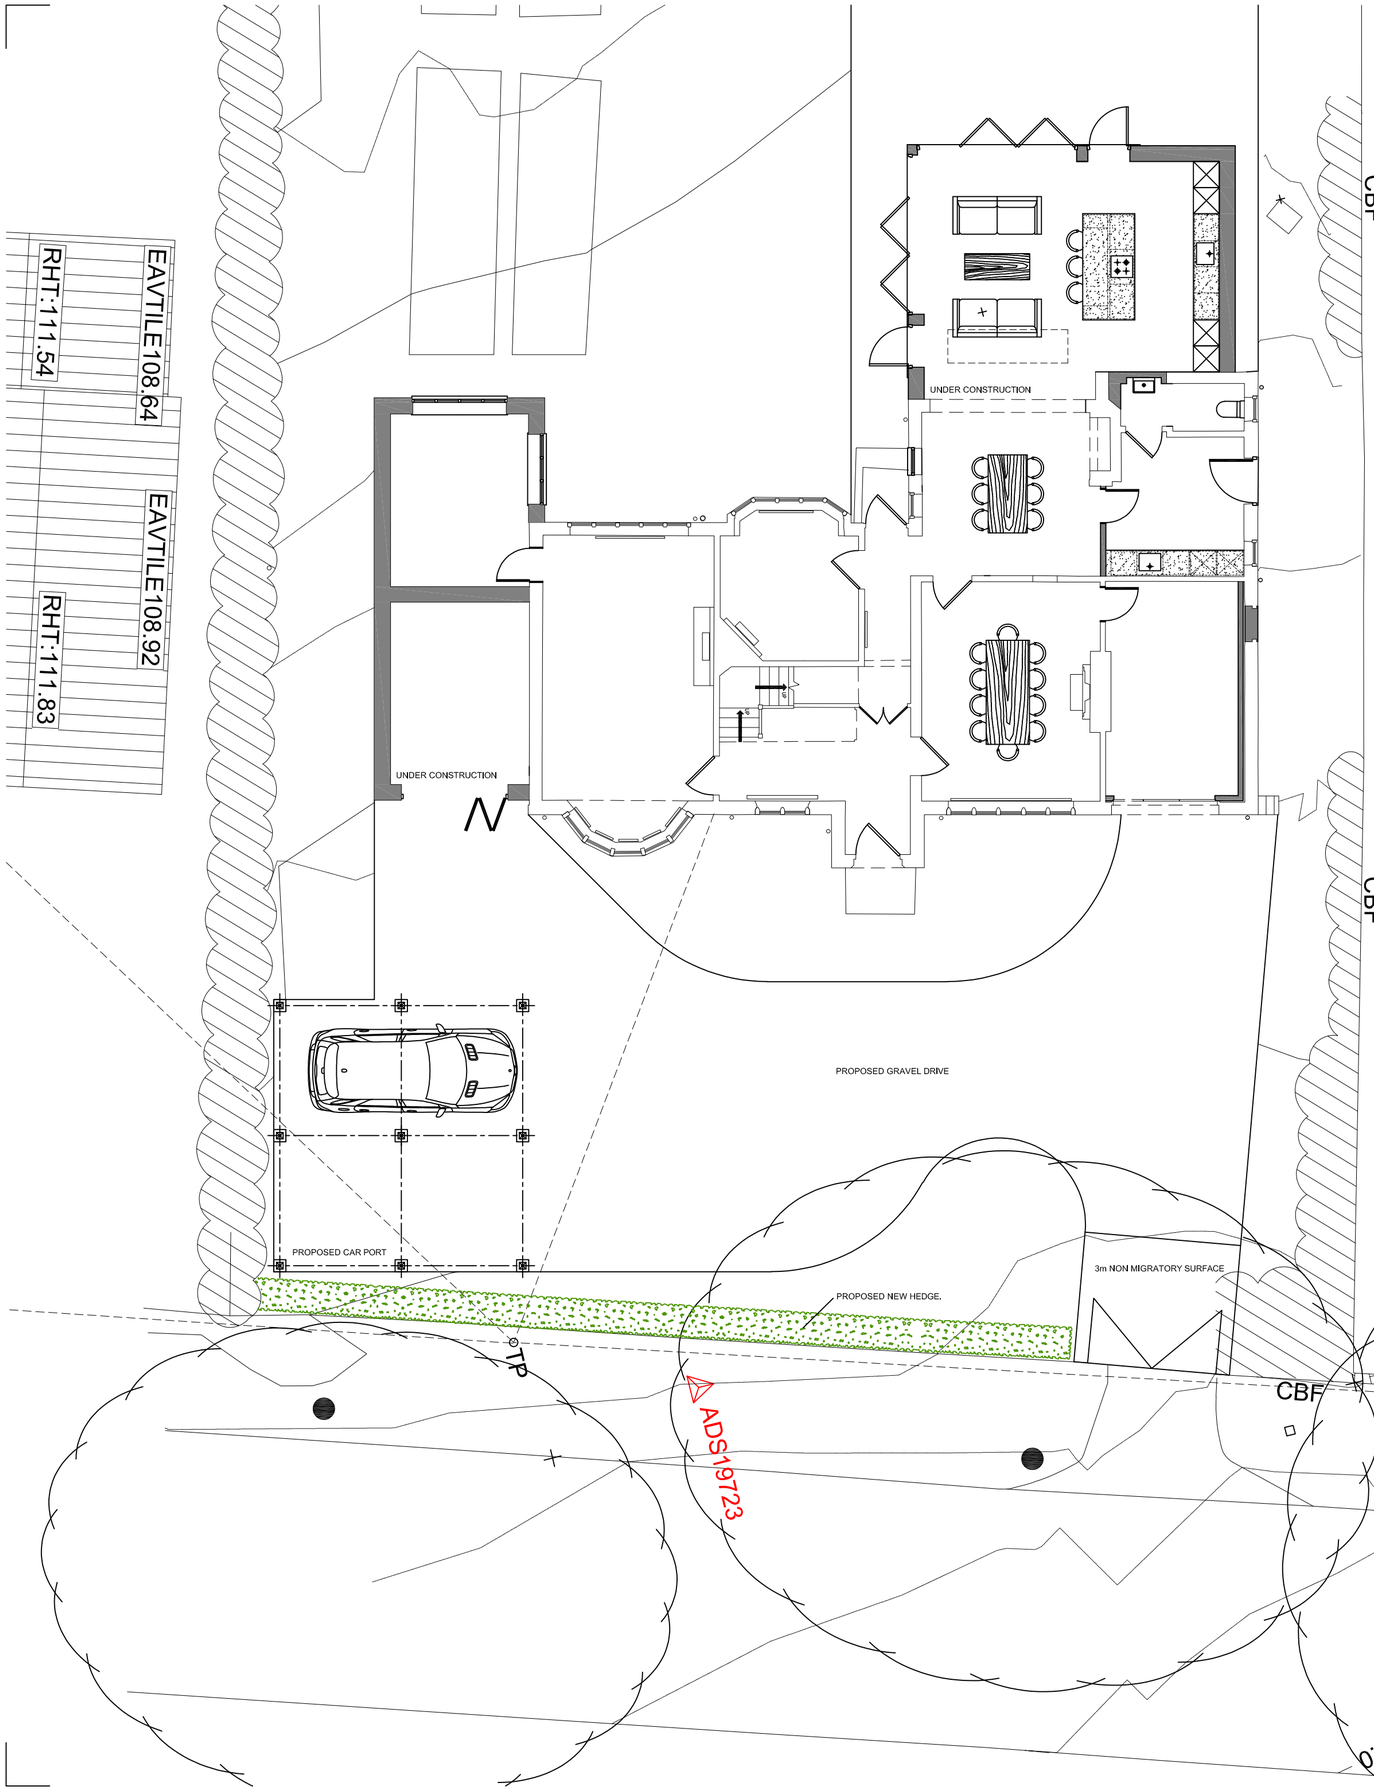

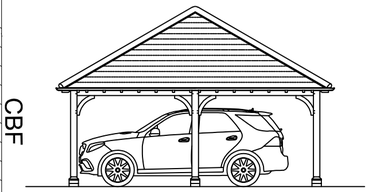
WEST ELEVATION

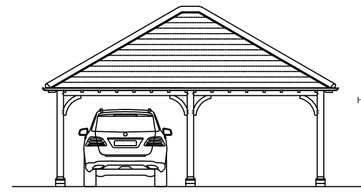
NORTH ELEVATION

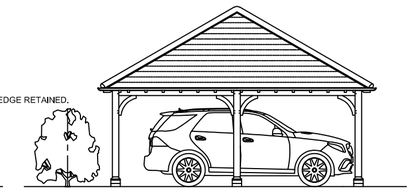

EAST ELEVATION

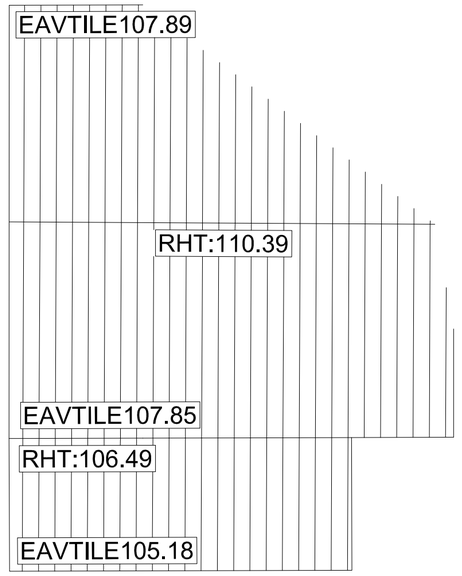

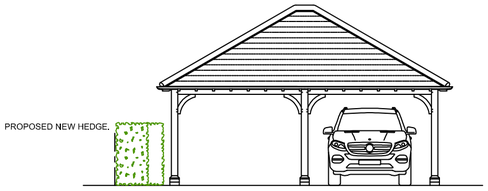

SOUTH ELEVATION

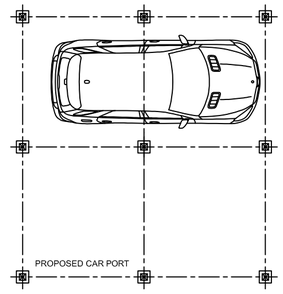

GROUND FLOOR PLAN

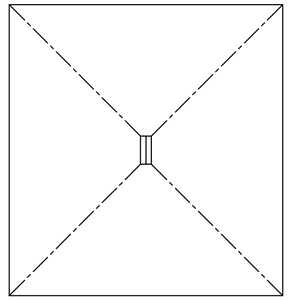
ROOF PLAN

0 0,5 1 2 3m

	DATE	REVISIONS

CLIENT
Jake Ludlow

JOB TITLE
PROPOSED CAR PORT
120 BOUVERIE AVENUE SOUTH
HARNHAM
WILTSHIRE

1:100 @ A3

JUNE 2021 | RJL

DRAWING TITLE
PROPOSED PLANS & ELEVATIONS.

PLANNING & DESIGN
22 DEVONSHIRE ROAD
SALISBURY
WILTSHIRE
SP1 3NW

DRAWING No 1487/08 | REV A