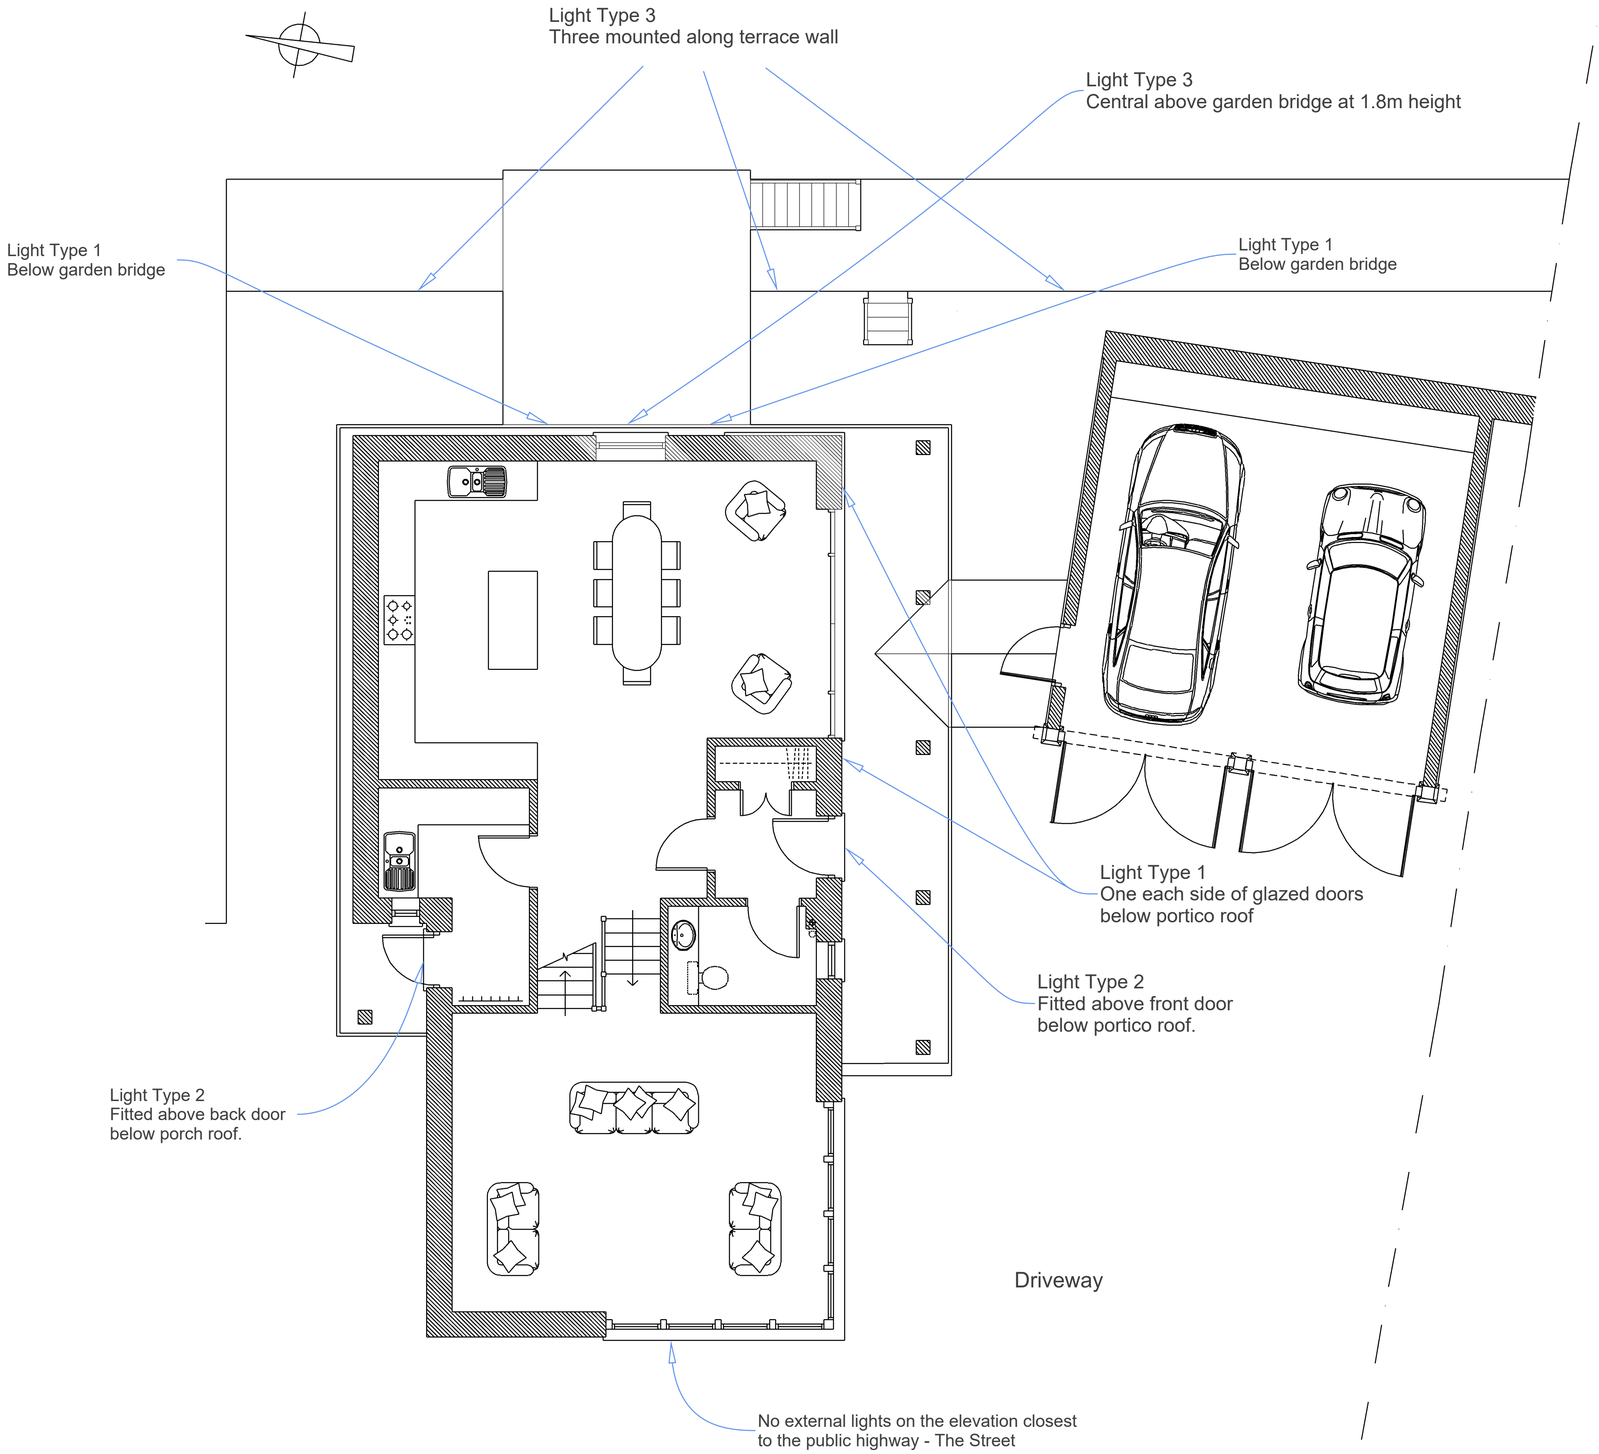


Ground Floor Plan with immediate surroundings and Roofplan outline
Proposed external light positions

Scale: 1:50 A1 / 1:100 A3

5.0 m

Design and Planning *Works* Ltd
www.theplanningworks.co.uk

November 27, 2023

Sylvan, The Street, Teffont, SP3 5QP

**Proposed Exterior Lighting**

A

02