This drawing is copyright of CLARK & MASLIN Ltd and may not be copied or reproduced without permission. Figured dimensions are to be taken in preference to scaled dimensions. Large scale drawings to have preference to small scale drawings. Dimensions for fixed-in items are to be checked on site prior to manufacture.

REV	DETAIL OF REVISION	BY	DATE

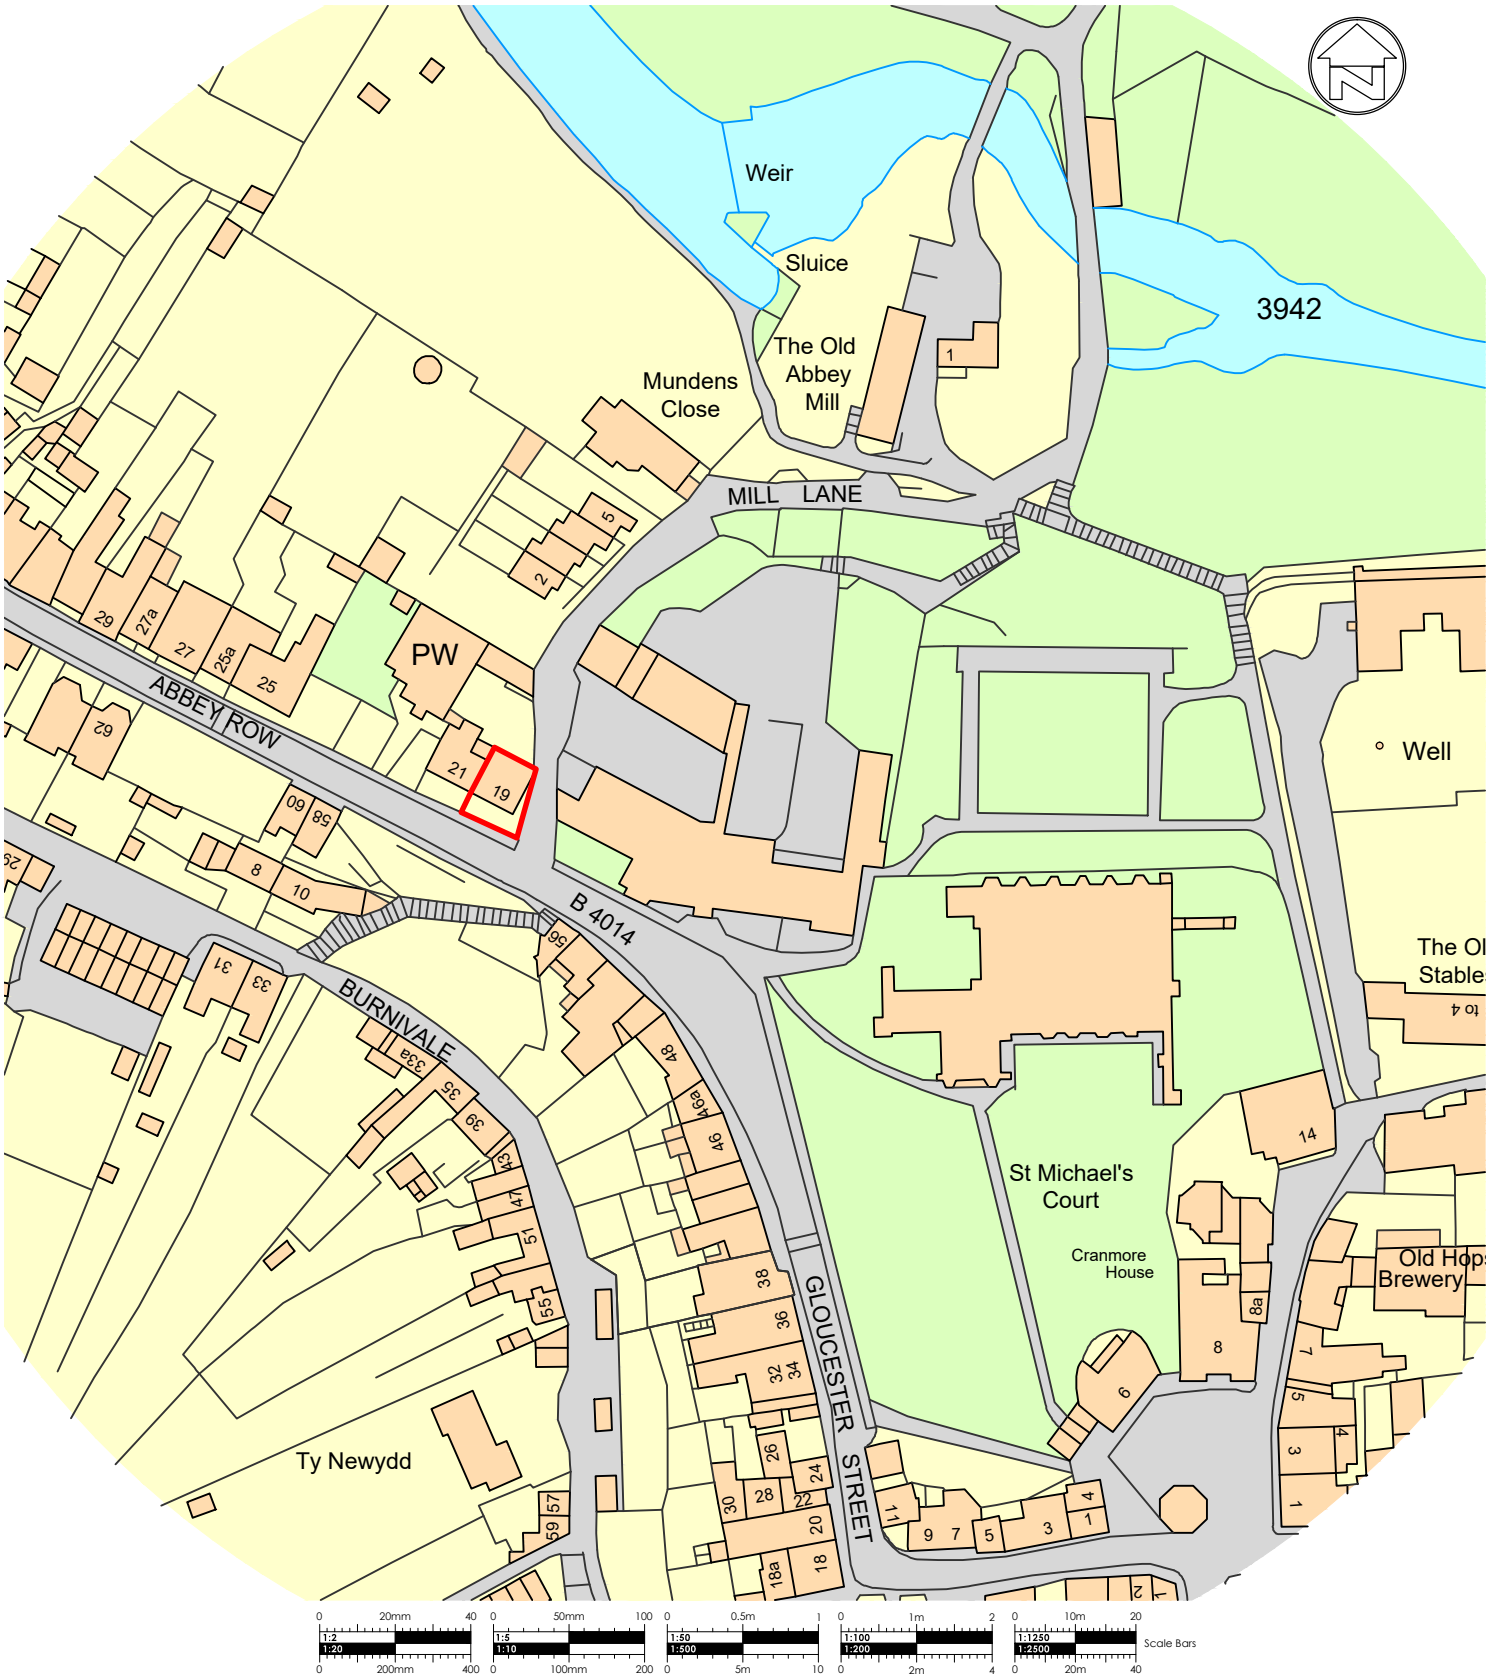

CLARK & MASLIN
Unit 5, Charlton Business Park
Crudwell Road, Malmesbury
Wiltshire, SN16 9RU
Telephone: 01666 822911
Planning Architecture Conservation

Client
MR & MRS W. GRANT

Project
PROPOSED NEW WINDOWS AT:
19A ABBEY ROW, MALMESBURY, WILTSHIRE, SN16 0AG

Description
SITE LOCATION PLAN

Document Type
SURVEY DRAWING

Scale
1:1250

PG Size
A4

Date
NOV '23

Drawn
TB

Drawing No
5312/01

Revision
-