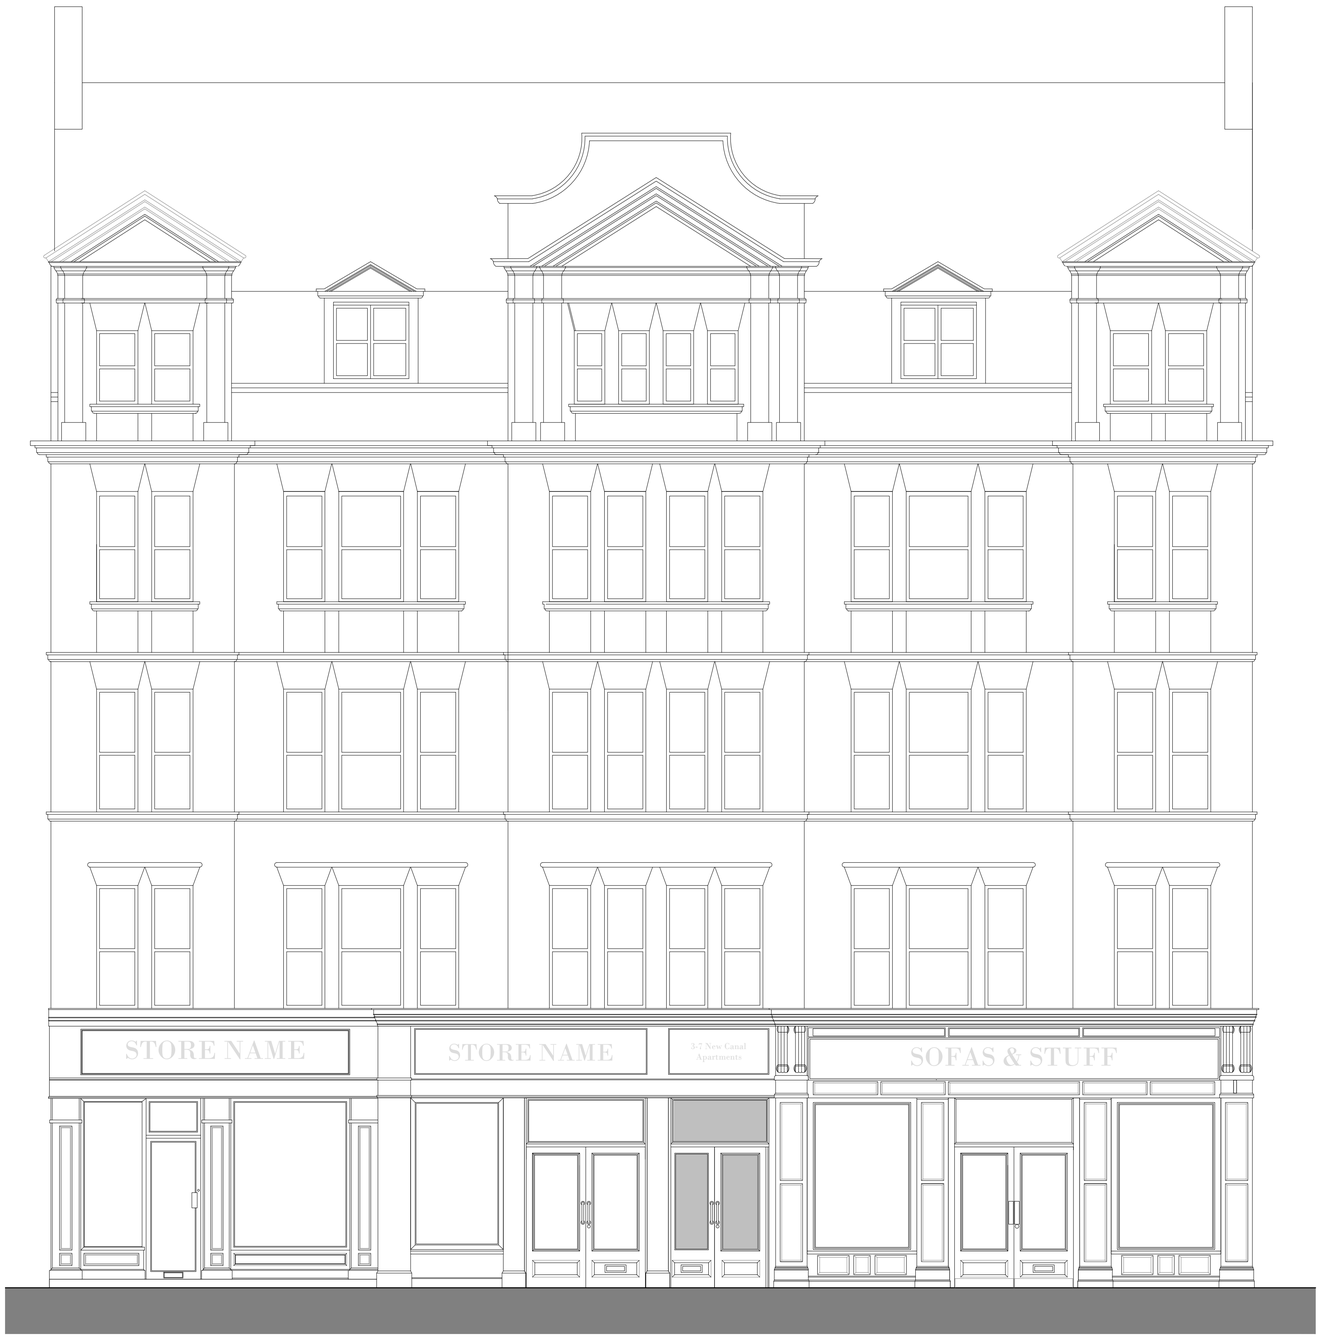

Front Elevation
AS PROPOSED
Scale 1:50

0 0.5m 1m 1.5m 2m 2.5m

New entrance door to apartments to match existing front appearance.

Name to apartments to be in colour RAL7004

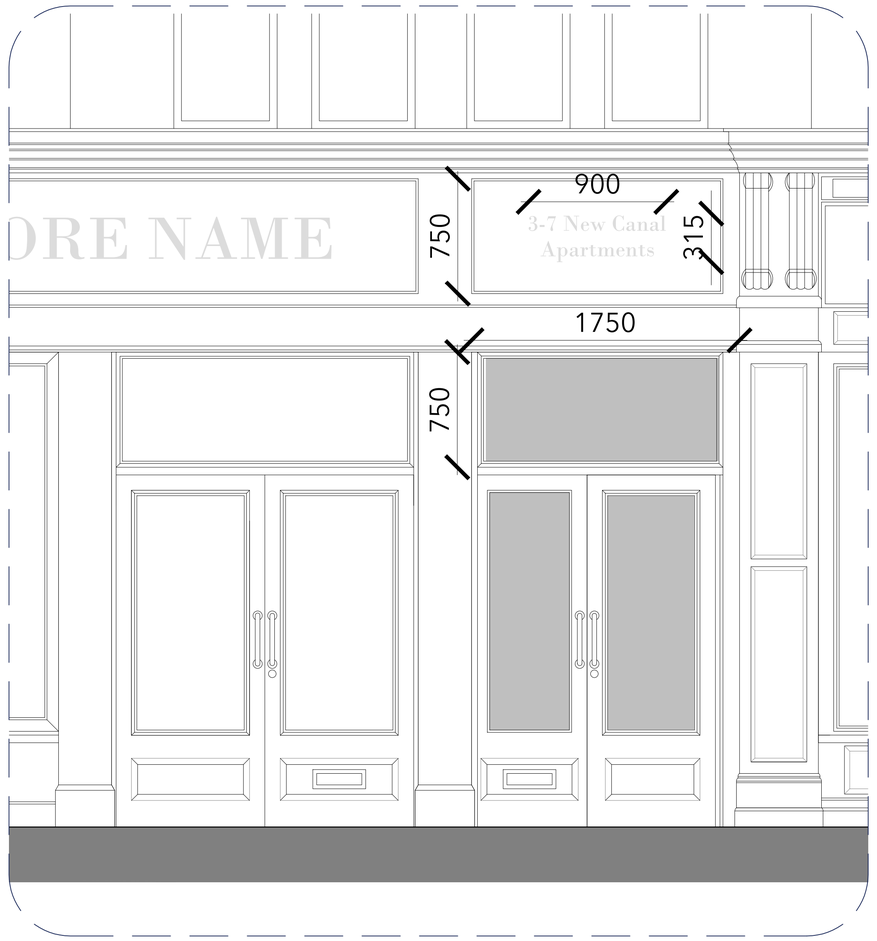

New Entrance Detail
AS PROPOSED
Scale 1:20

0 0.2m 0.4m 0.6m 0.8m 1m

Original Drawing Size: A1

No.	Description	Date

rs studio

t. 02382 542011
e. info@rs-studio.co.uk
w. www.rs-studio.co.uk

Drawing Title:
Front Elevation
AS PROPOSED

Project Title:
3-7 New Canal,
Salisbury,
SP1 2AA

Drawing No.:
1679-P-103

Date:	November 2023
Scale:	1:50/ 1:20
Drawn:	LD
Checked:	RS

This drawing is the copyright of the company and must not be reproduced or used without permission. Annotated dimensions are to be taken in preference to scaled dimensions and site dimensions must be checked before work is commenced