Copyright : Nugent Vallis Brierley LTD.

Registered in the UK No. 2471929
Rook Lane Chapel, Bath Street, Frome, Somerset, BA111DN
T: 01373 468030 E: mailbox@nvbarchitects.co.uk

Responsibility will not be accepted for errors made by others in scaling from this drawing; all construction information should be taken from figured dimensions only.

Scale 1:250 at A1 (1:500 @ A3)

5 10 15 20 25m

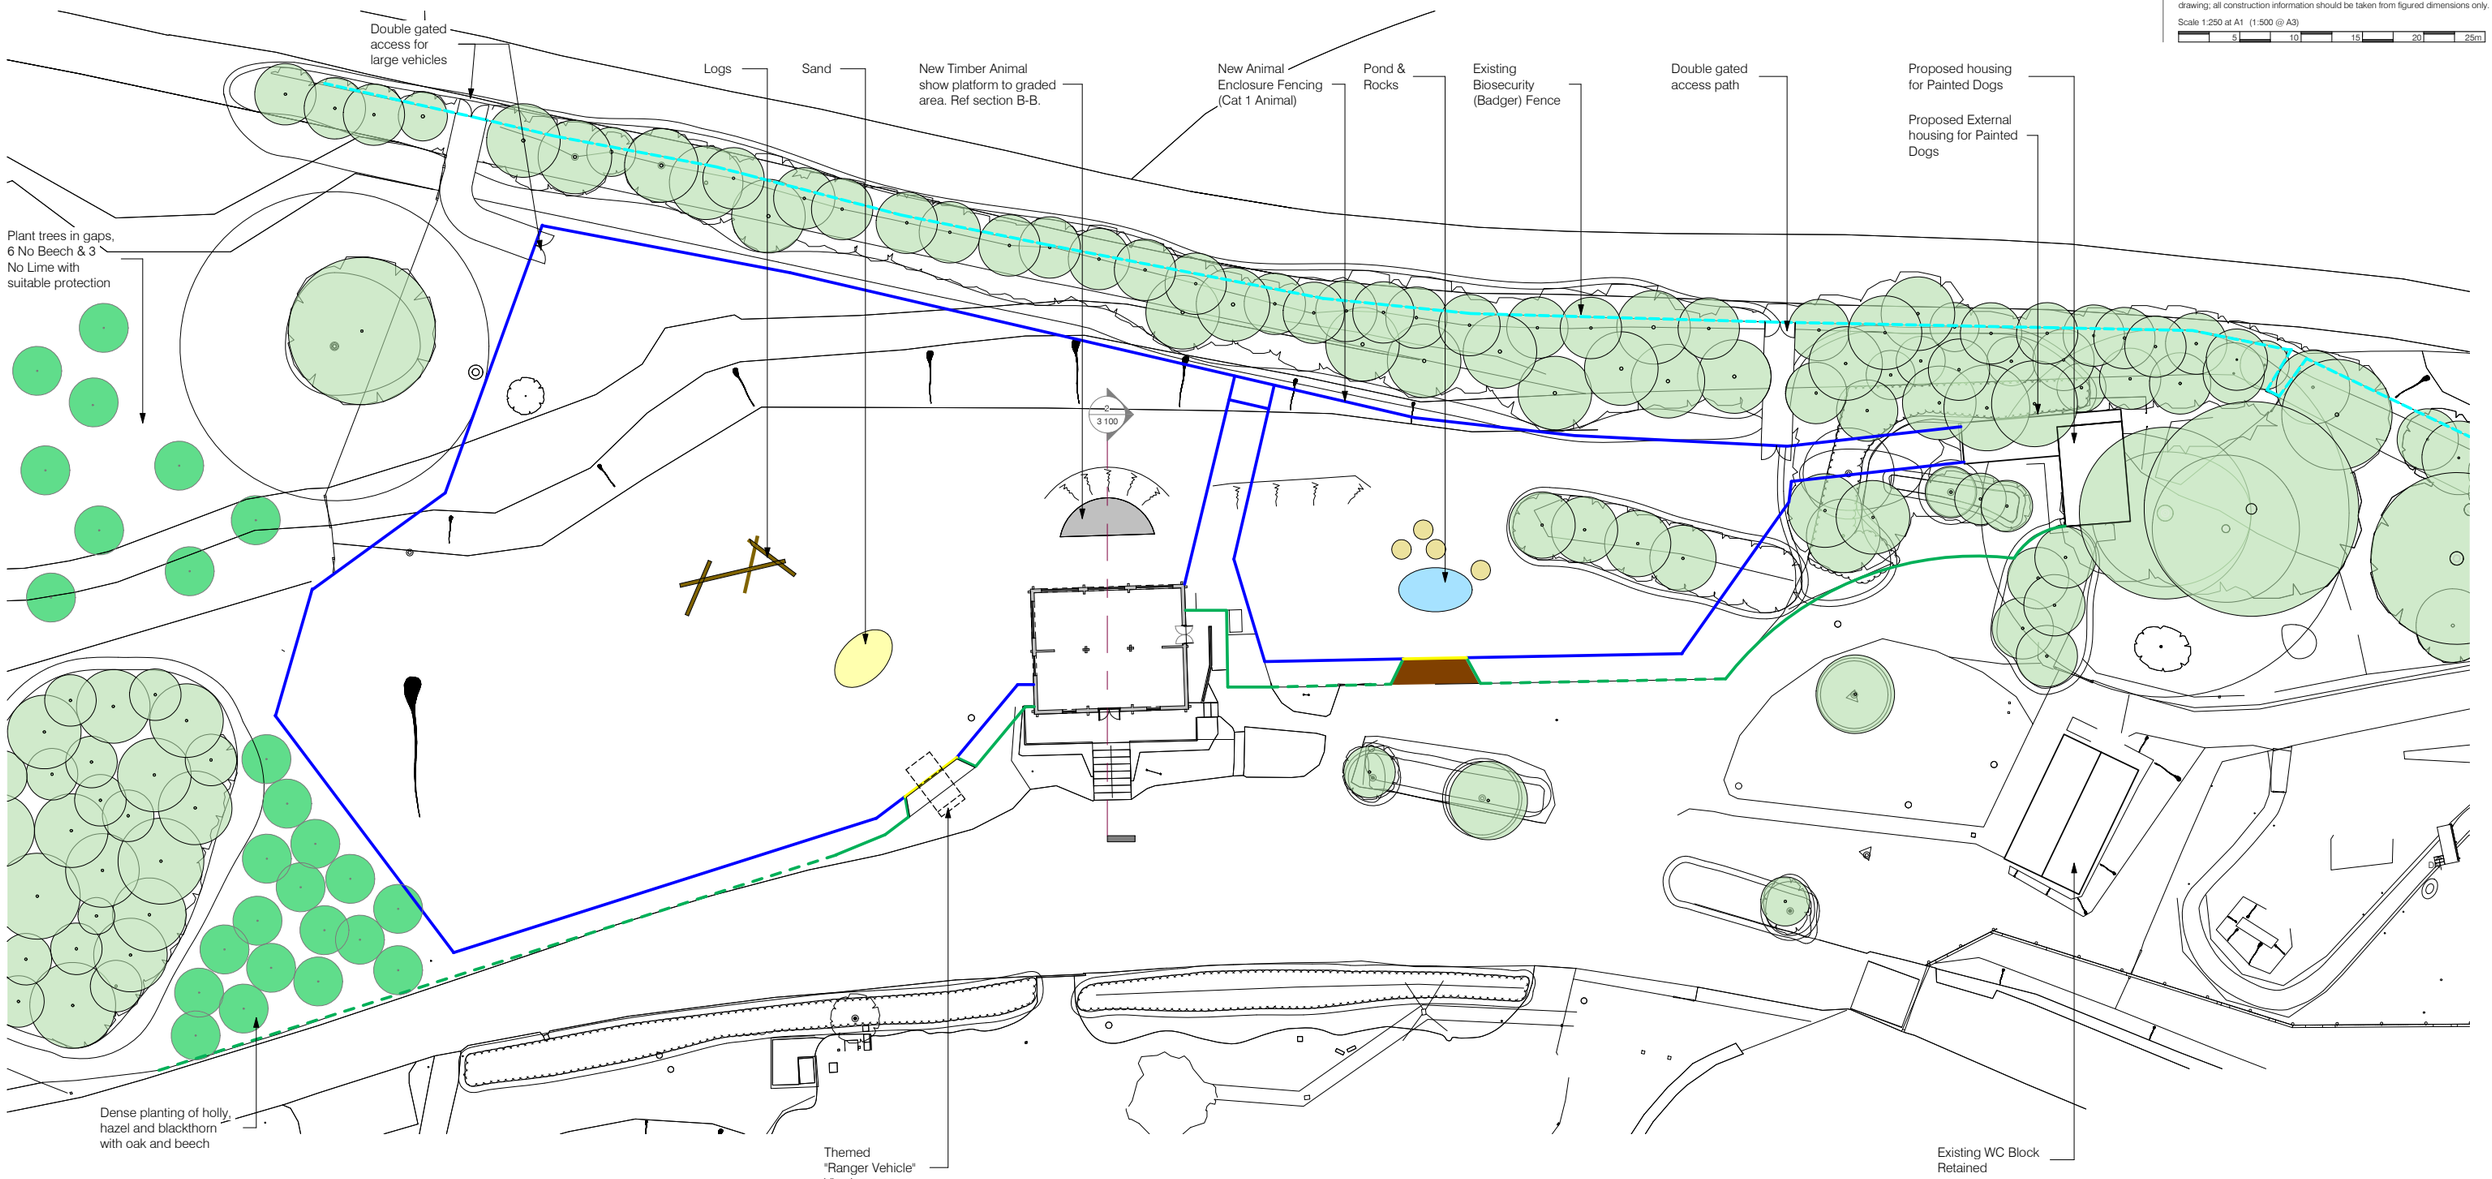

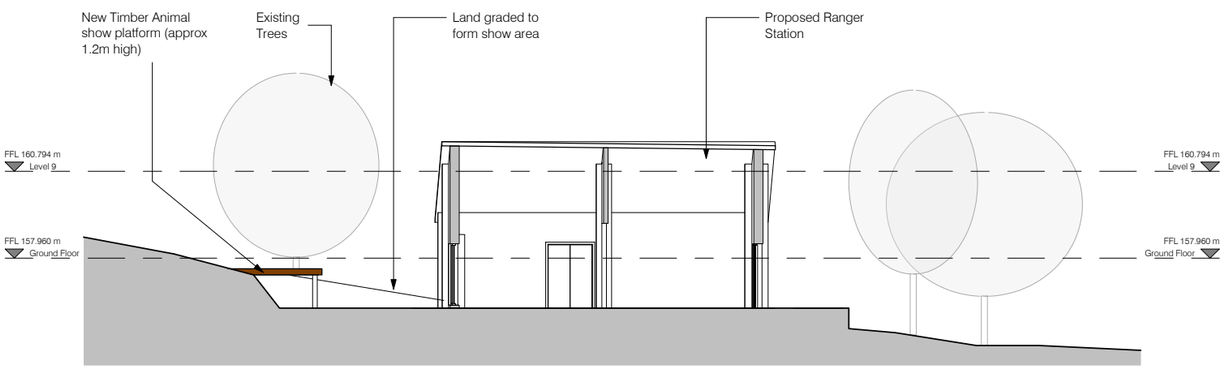

Section B-B
1 : 100

Fence Key

- Existing fences/structures to be removed
- Existing Biosecurity fence
- Proposed Animal Enclosure fence - 1.5m Buried Element
- Proposed Stand Off Fence
- Existing Retained Stand Off Fence
- Proposed Viewing Area with overhang to pubic side
- New Planting

Issue	Revision Description	Date	Drwn	Chck
B	Planting amended	24/11/2023	AB	AS
A	First Issue	07/11/2023	AB	AS

Project
Painted Dogs

Client
Longleat Estates

Drawing Title
Proposed Site Plan

Project No. 2342
Drawing No. 3 100 B

Project Stage	Issue Suitability					
	Suitable for Information					
Project Ref.	Origin	Zone	Level	Type	Discipline	Suitability
LPD	NVB	XX	00	DR	A	S2

NVB Architects
ROOK LANE