
West Barn.

Proposed Fence & Hedge

Side Elevation

27.11.23.

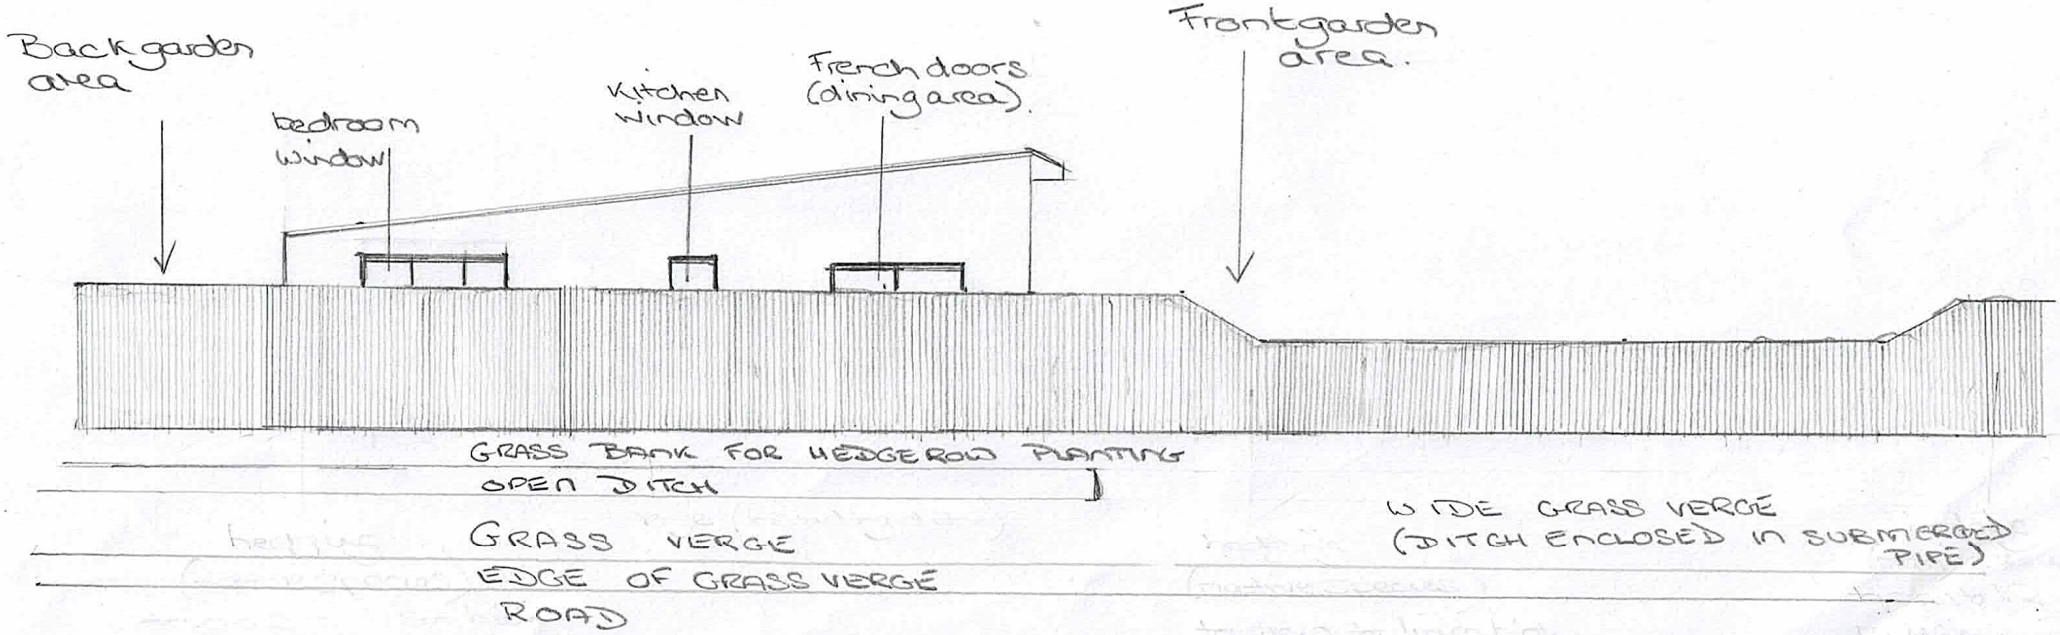

Scale 1:100

1 metre