


West Elevation

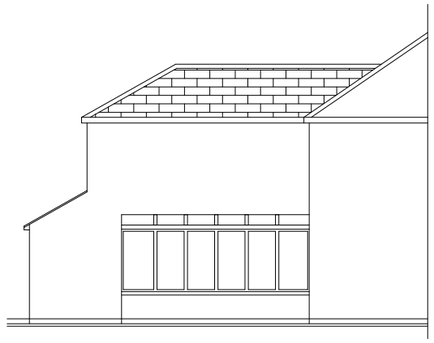


South Elevation




East Elevation

SCALE: 1:150

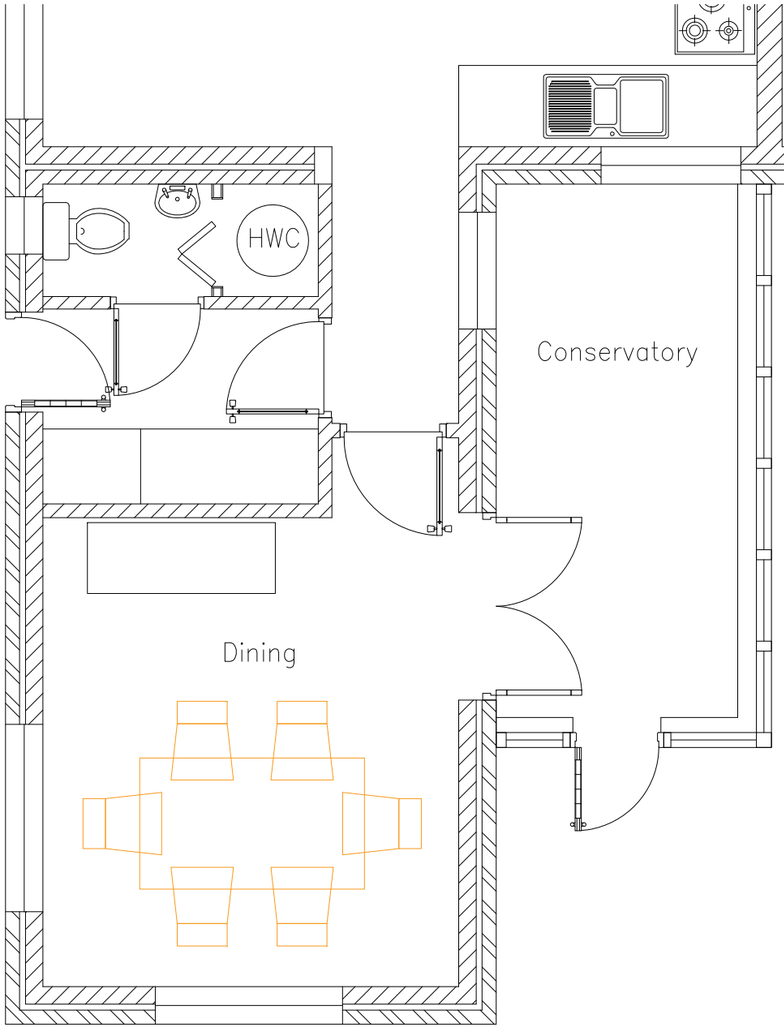

Existing Ground Floor Plan

SCALE: 1:50

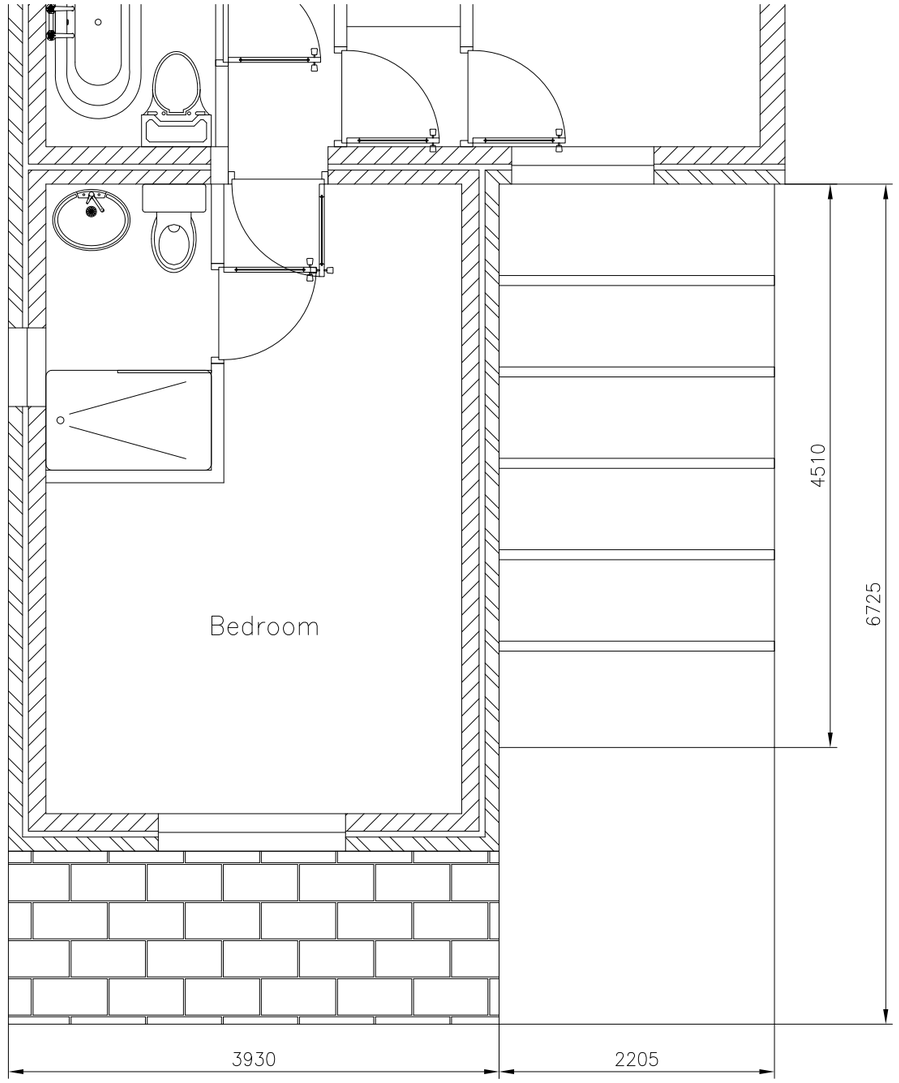

Existing first Floor Plan

1:50

1m 0 1m 2m 3m 4m 5m


1:150

2m 0 3m 6m 9m 12m 15m

NOTES

Rev.	Date	Description (Purpose of Issue):	CHK

Location Map:

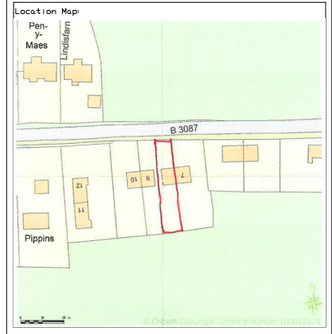

Project: 8 Burbage Road, Easton Royal	
Drawing Title: Existing Plans	
Date of Issue: 08/03/2023	Scale @ A3: 1:50. 1:150
Drawing No.: CT/TT/01/01	Revision: A