HW
10/02/2023

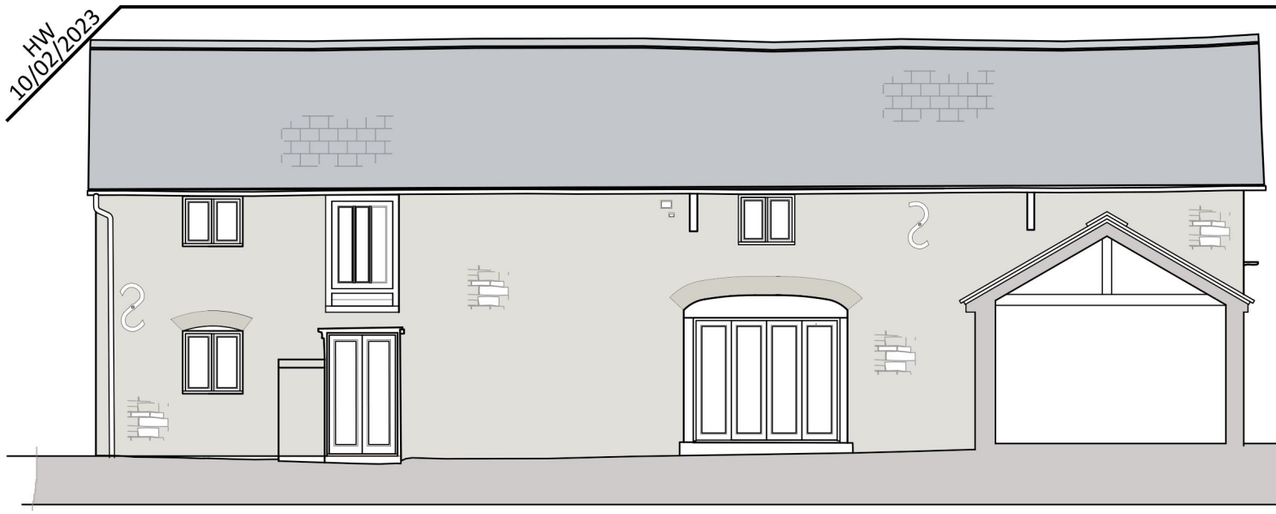

South elevation



North elevation

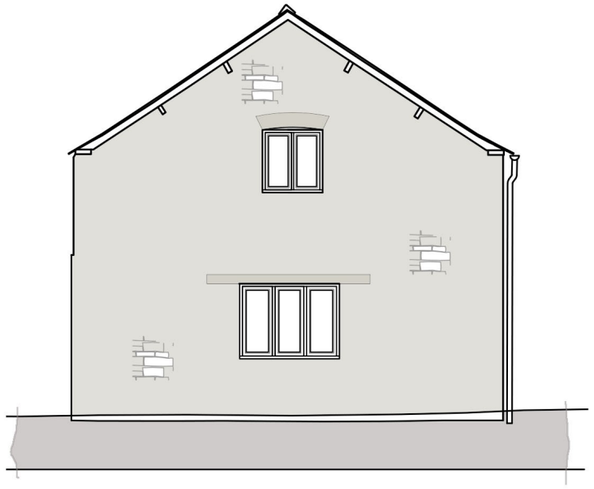

West elevation



West elevation

Render to existing concrete block walls on single-storey wing.

Proposed double-pitched natural slate covered roof to single-storey wing, to replace monopitch, corrugated-sheet roof slope.

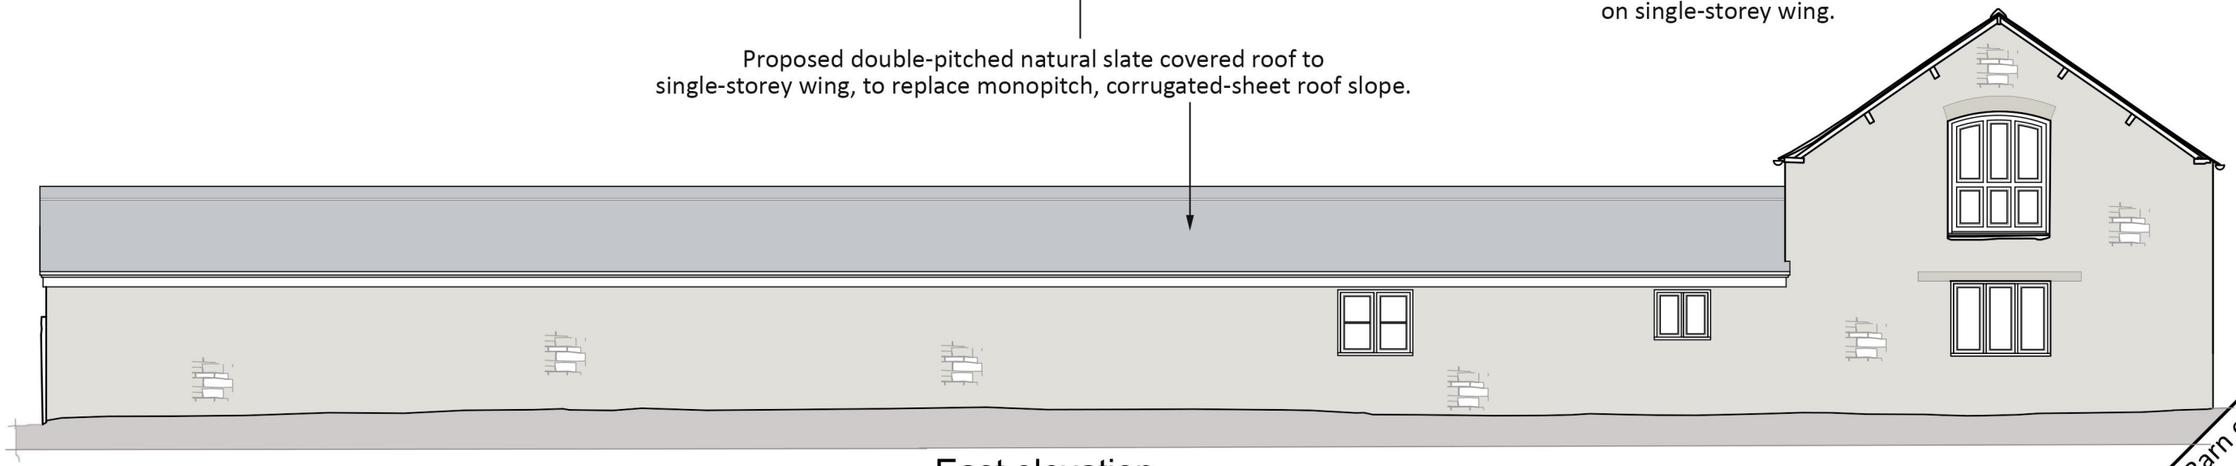

East elevation

Stone Barn elevations

1:100 @ A3

MATHEWSON WATERS ARCHITECTS
The Old Surgery
Crowle Road . Lambourn . RG17 8NR
Berkshire
enquiries@mw-architects.co.uk
www.mw-architects.co.uk
01488 73131
Whitsbury Studio: 07540 720562
Designer Studio: 01380 721994
Chartered Practice

© MATHEWSON WATERS ARCHITECTS LLP

22102.107-A

PROJECT

Pry Farm, Purton

REVISION	DATE	AMENDMENTS
-	-	-

SCALE BAR - 1:100

ALL FIGURED DIMENSIONS ARE TO BE TAKEN IN PREFERENCE TO SCALED DIMENSIONS AND ANY INACCURACIES ARE TO BE REPORTED TO THE ARCHITECT. DIMENSIONS TO BE CHECKED ON SITE BEFORE ANY WORK IS PUT IN HAND OR PREFABRICATED. COPYRIGHT OF THIS DRAWING IS RETAINED BY THE ARCHITECT AND IT MUST NOT BE REPRODUCED WITHOUT THEIR WRITTEN CONSENT.