Trafalgar Gardens, Standlynch

This drawing is copyright and is not to be reproduced. The contractor will be held responsible for the accuracy of works involving the setting out and checking of all dimensions on the drawing and on site. Dimensions must not be scaled from this drawing.

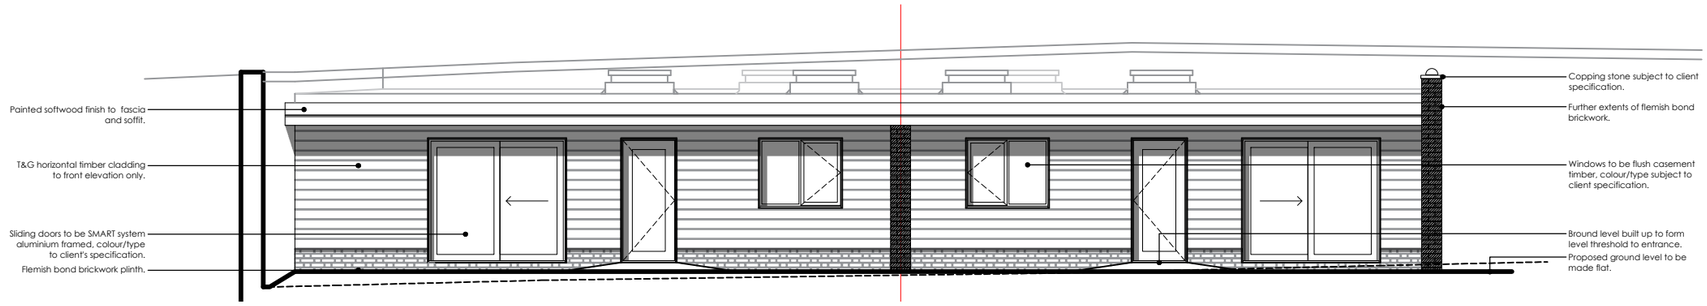

Front Elevation 1:100

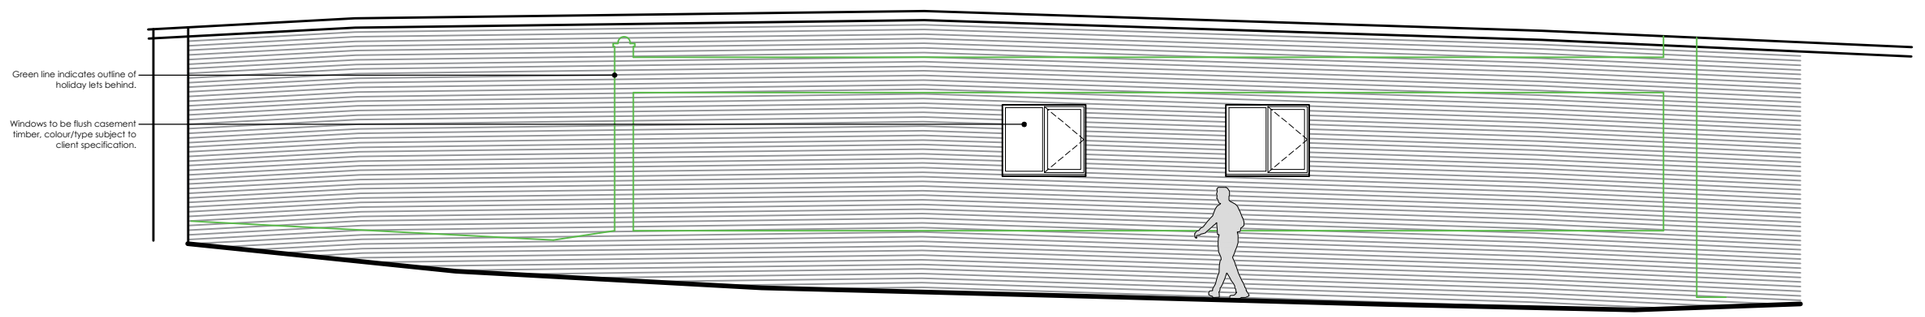

Rear Elevation 1:100

B - 14.11.2023 - Variation of Planning Condition

Revisions:

barclay phillips architects
a: The Studio, 5 Oakridge Office Park, Southampton Road, Whaddon, Salisbury, SP5 3HT
e: enquiries@barclay-phillips.co.uk
t: +44 (0) 1722 711177
www.barclay-phillips.co.uk

PROJECT:
Proposed Holiday Lets at: Trafalgar gardens, Standlynch, Downton, SP5 3QQ.

CLIENT:
Minette Batters

DRAWING TITLE:
Proposed Front and Rear Elevations

1:100 0 1 2 3 4 5

SCALE: 1:100@A3

DATE: Nov 2023

DRAWING No. P21-001 02-05-001B

DRAWN BY: MB

CHECKED BY: PA