HW
18/02/2023

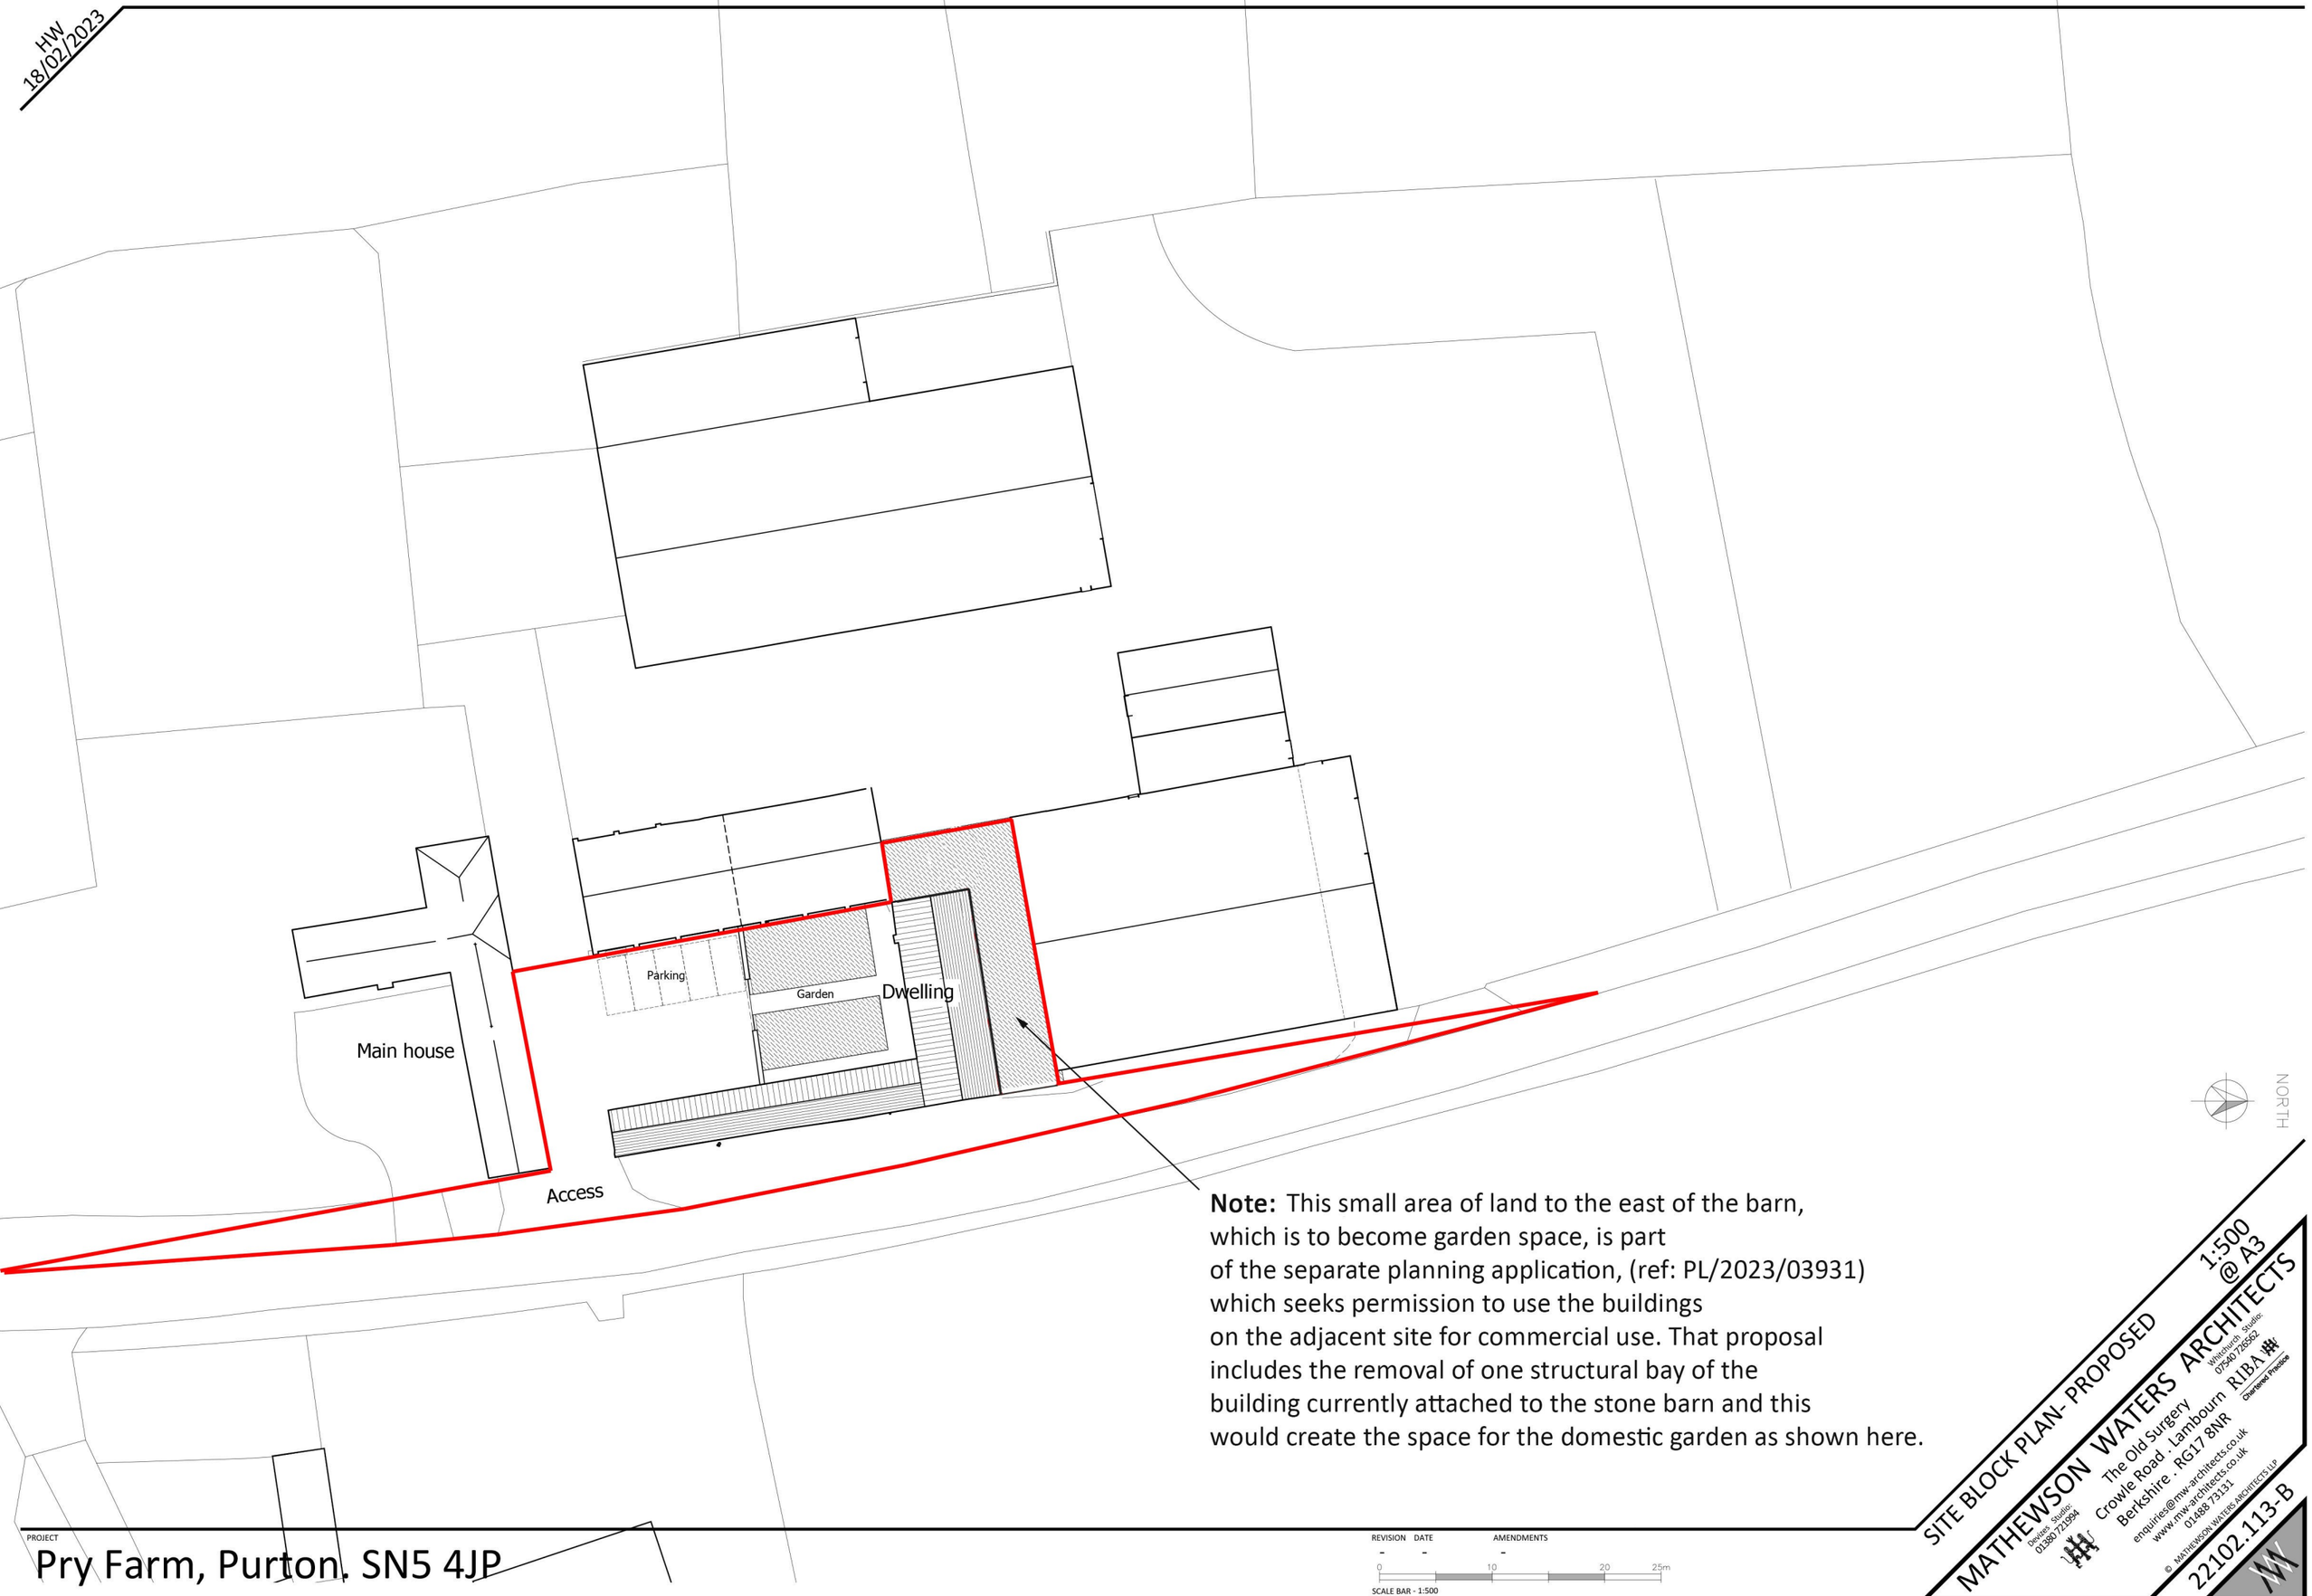

Note: This small area of land to the east of the barn, which is to become garden space, is part of the separate planning application, (ref: PL/2023/03931) which seeks permission to use the buildings on the adjacent site for commercial use. That proposal includes the removal of one structural bay of the building currently attached to the stone barn and this would create the space for the domestic garden as shown here.

NORTH

PROJECT

Pry Farm, Purton. SN5 4JP

REVISION DATE AMENDMENTS
- - -

0 10 20 25m

SCALE BAR - 1:500

SITE BLOCK PLAN- PROPOSED

1:500 @ A3

MATHEWSON WATERS ARCHITECTS
Devizes Studio: 01380 721994
Wiltshire Studio: 07540 726562
The Old Surgery
Crowle Road . Lambourn . RG17 8NR
Berkshire
enquiries@mw-architects.co.uk
www.mw-architects.co.uk
01488 73131
RIBA Chartered Practice

© MATHEWSON WATERS ARCHITECTS LLP

22102.113-B

ALL FIGURED DIMENSIONS ARE TO BE TAKEN IN PREFERENCE TO SCALED DIMENSIONS AND ANY INACCURACIES ARE TO BE REPORTED TO THE ARCHITECT. DIMENSIONS TO BE CHECKED ON SITE BEFORE ANY WORK IS PUT IN HAND OR PREFABRICATED. COPYRIGHT OF THIS DRAWING IS RETAINED BY THE ARCHITECT AND IT MUST NOT BE REPRODUCED WITHOUT THEIR WRITTEN CONSENT.