# Trafalgar Gardens

This drawing is copyright and is not to be reproduced. The contractor will be held responsible for the accuracy of works involving the setting out and checking of all dimensions on the drawing and on site. Dimensions must not be scaled from this drawing.



South Elevation

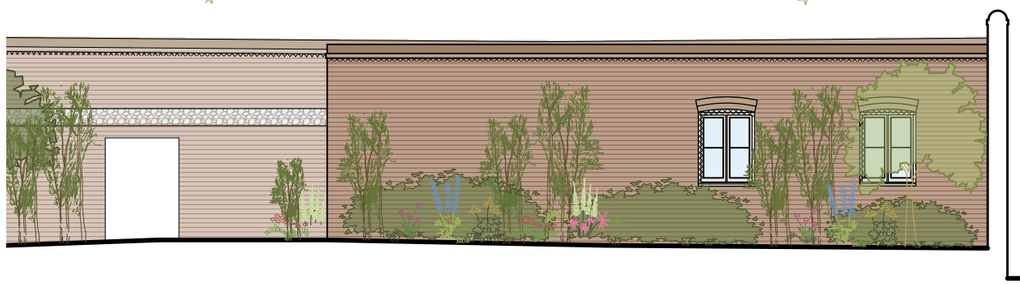

West Elevation

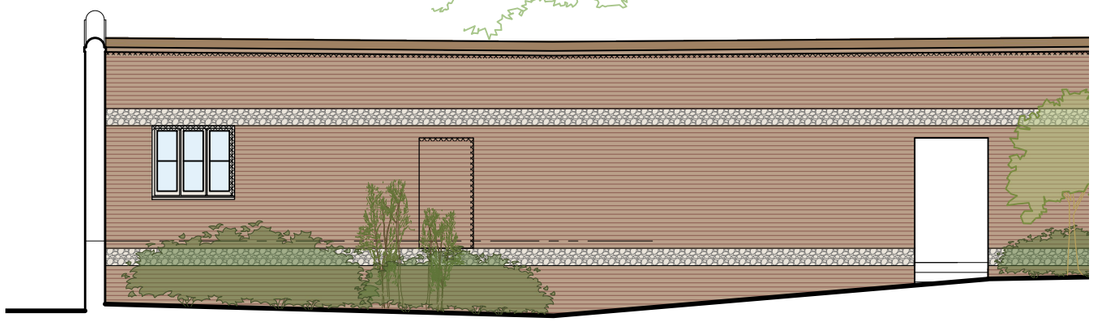

East Elevation

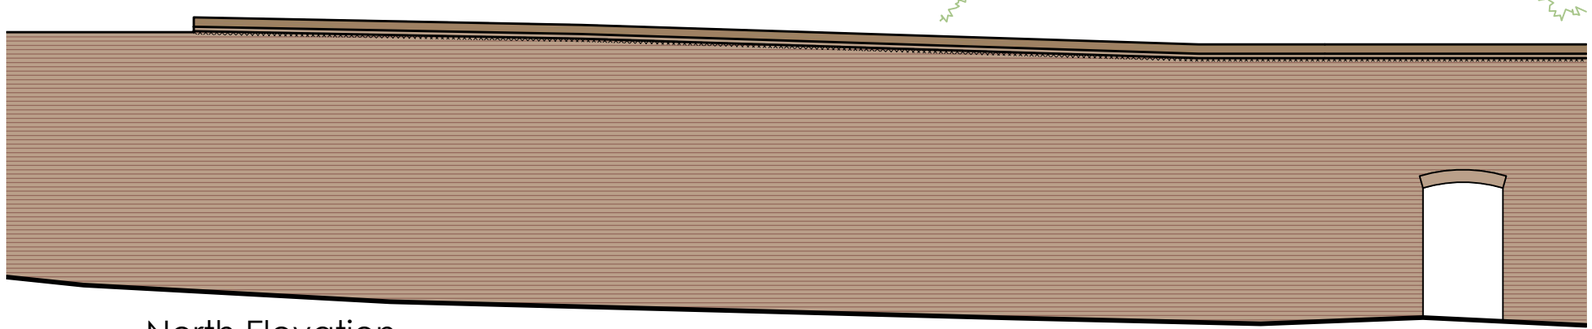

North Elevation

barclay phillips architects
a: The Studio, 5 Oakridge Office Park, Southampton Road, Salisbury SP5 3HT
e: enquiries@barclay-phillips.co.uk
t: +44 (0) 1722 711177
www.barclay-phillips.co.uk

PROJECT:
Proposed Holiday Lets at: Trafalgar Gardens, Standlynch, Downton

CLIENT:
Minette Batters

DRAWING TITLE:
Proposed Holiday Let Elevations

1:100 0 1 2 3 4 5

SCALE: 1:100 @ A3

DATE: Dec 2021

DRAWING No. P21-001 02-05-001

DRAWN BY: LW

CHECKED BY: PA