

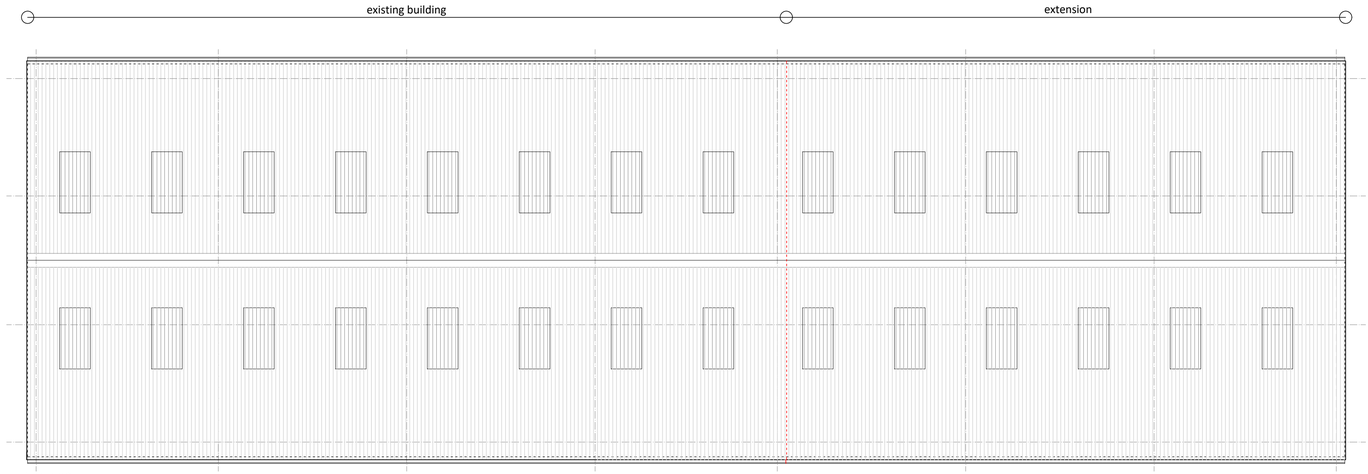



ROOF PLAN - scale 1:100

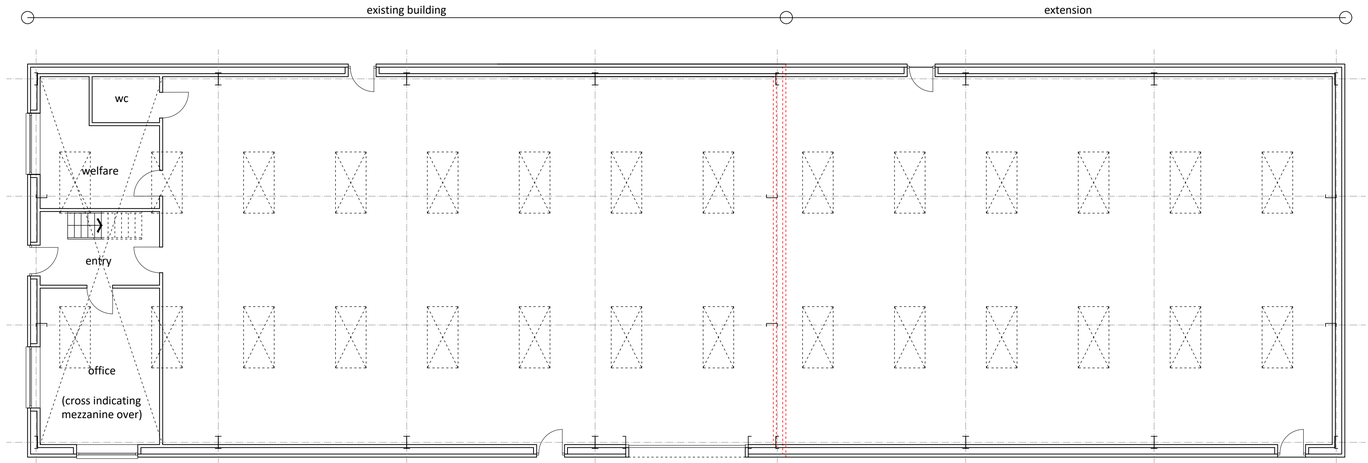


GROUND FLOOR PLAN - scale 1:100

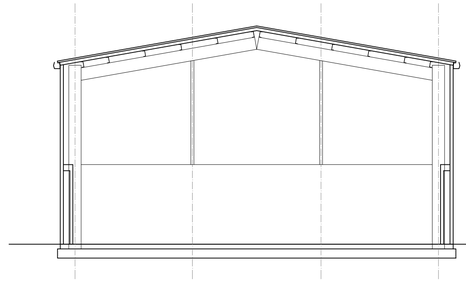


SECTION - scale 1:100

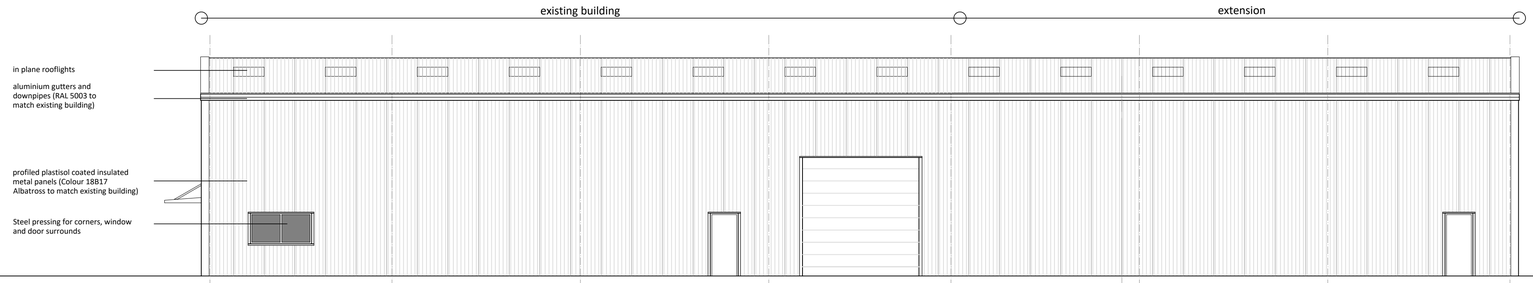


WEST ELEVATION - scale 1:100

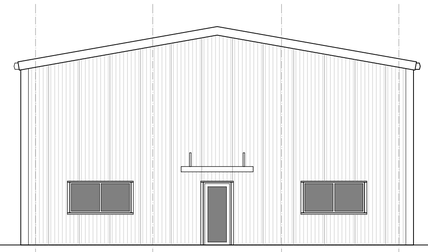

NORTH ELEVATION - scale 1:100

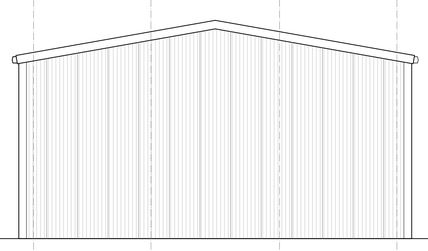

SOUTH ELEVATION - scale 1:100

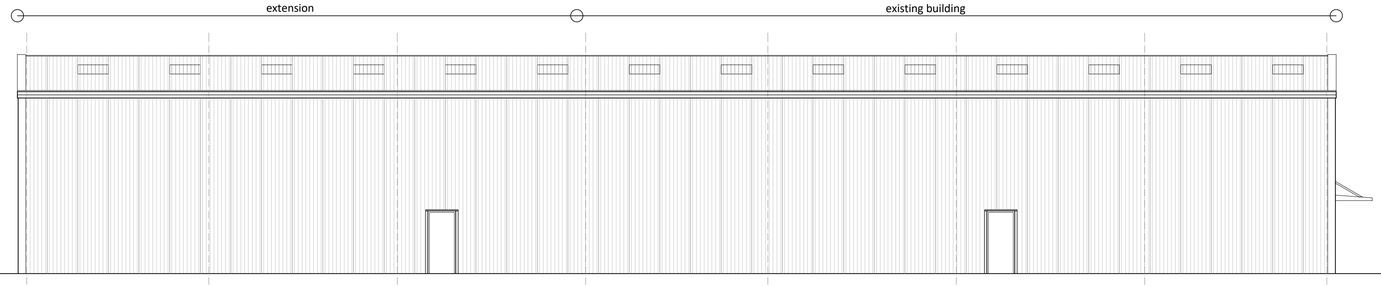

EAST ELEVATION - scale 1:100

Proposed Drawings (BUILDING A) - 12 Victory Road, West Wilts Trading Estate

1:100 0 0.5 1.0 1.5 2.0 2.5

ISSUED FOR PLANNING

CLIENT	Southern Precision Pension Scheme
PROJECT	12 Victory Road, West Wilt Trading Estate
DRWG TITLE	Proposed Plans and Elevations - BUILDING A
DRWG NO	A17 22 03 P02 Rev A
DRAWN	NB
SCALE	1:100 @ A1
DATE	08.03.22
CHK'D	NB

atelier 17 ltd
45 Atelier 17 Ltd, 28 Southleigh, Bradford On Avon, BA15 2FD
E: mail@atelier17.co.uk W: www.atelier17.co.uk T: (01225) 862900 F: (01225) 862900

This drawing is copyright. Only figured dimensions to be used.
Contractors to check all dimensions before proceeding.
DO NOT SCALE