



WEST ELEVATION

Scale 1:100

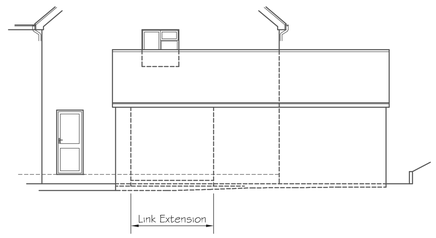


NORTH ELEVATION

Scale 1:100

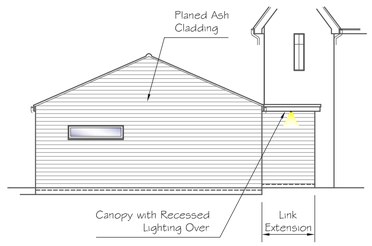


EAST ELEVATION

Scale 1:100

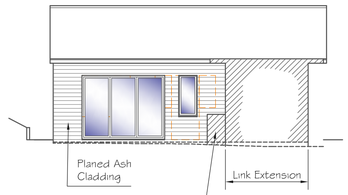


SOUTH ELEVATION

Scale 1:100

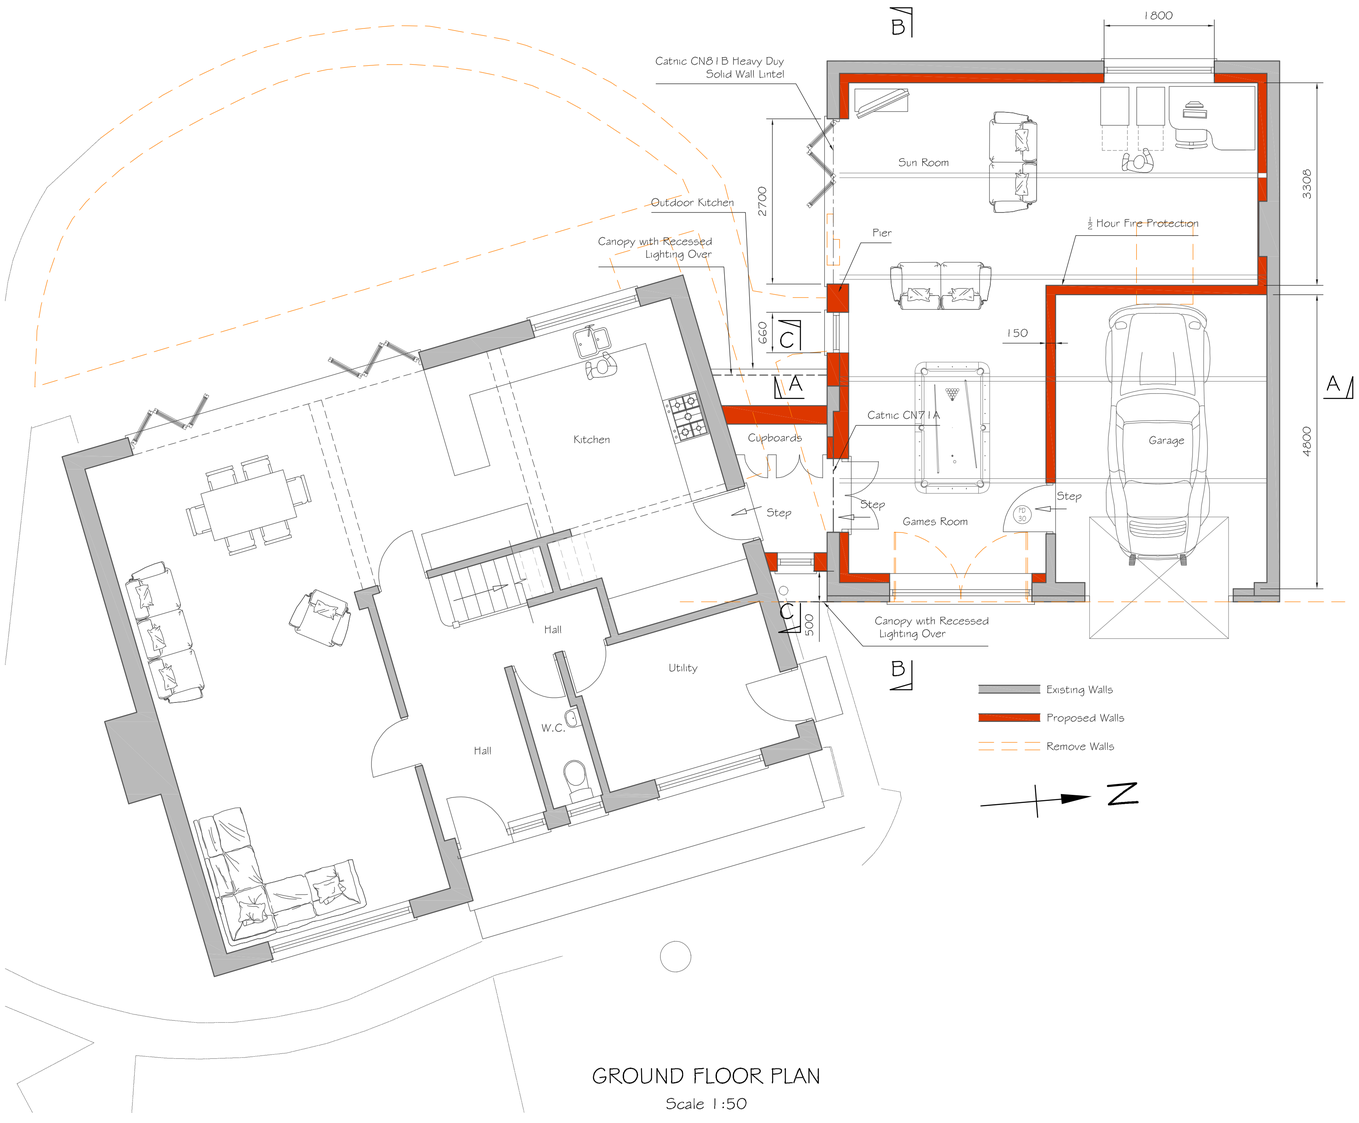

GROUND FLOOR PLAN

Scale 1:50

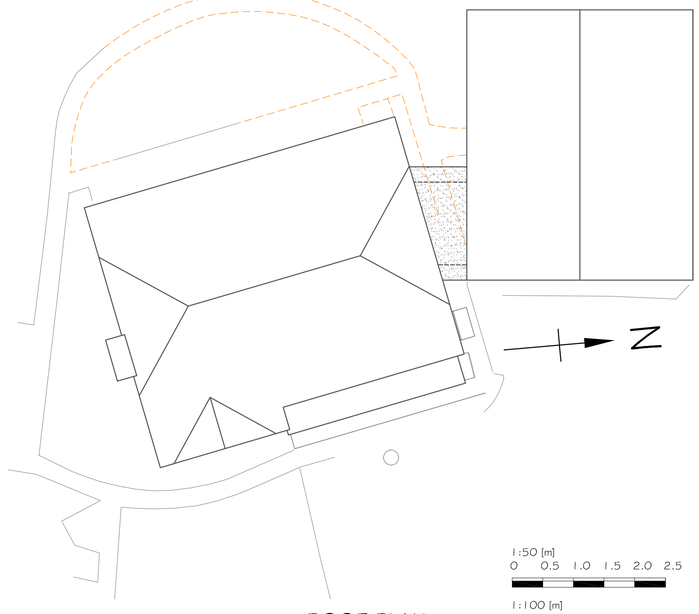

ROOF PLAN


Scale 1:100

1:50 [m]
0 0.5 1.0 1.5 2.0 2.5

1:100 [m]
0 1 2 3 4 5

1:500 [m]
0 5 10 15 20 25

1:1250 [m]
0 20 40 60

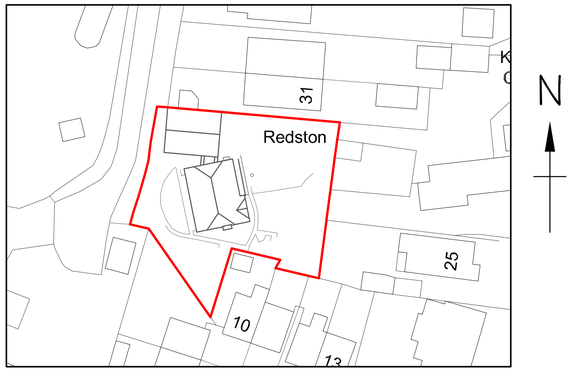

BLOCK PLAN

Scale 1:500

Alex Dawson
www.addraughting.co.uk
alex@addraughting.co.uk
01672 511412
07791 341698

59 Barrow Close
Marlborough
Wiltshire
SN8 2BE

AD DRAUGHTING
ARCHITECTURAL SERVICES

Client

MR & MRS RUSHMERE

Job Title

CONVERSION AT:
REDSTON,
LOTTAGE ROAD,
ALDBOURNE,
WILTSHIRE,
SN8 2EB.

Drawing Title

PROPOSED ELEVATIONS AND PLANS

Scale AS SHOWN

Date 18/05/2023 Drawn AD

Drawing No. 1314-02 Rev -

841 x 594 A1