




WEST ELEVATION
Scale 1:100

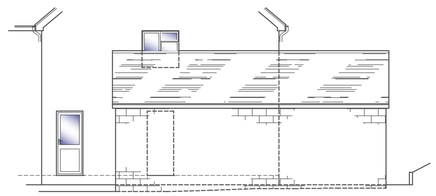


NORTH ELEVATION
Scale 1:100

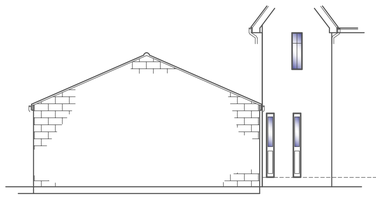


EAST ELEVATION
Scale 1:100

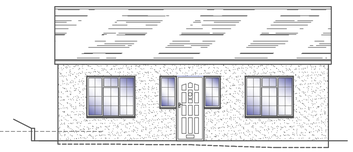


SOUTH ELEVATION
Scale 1:100

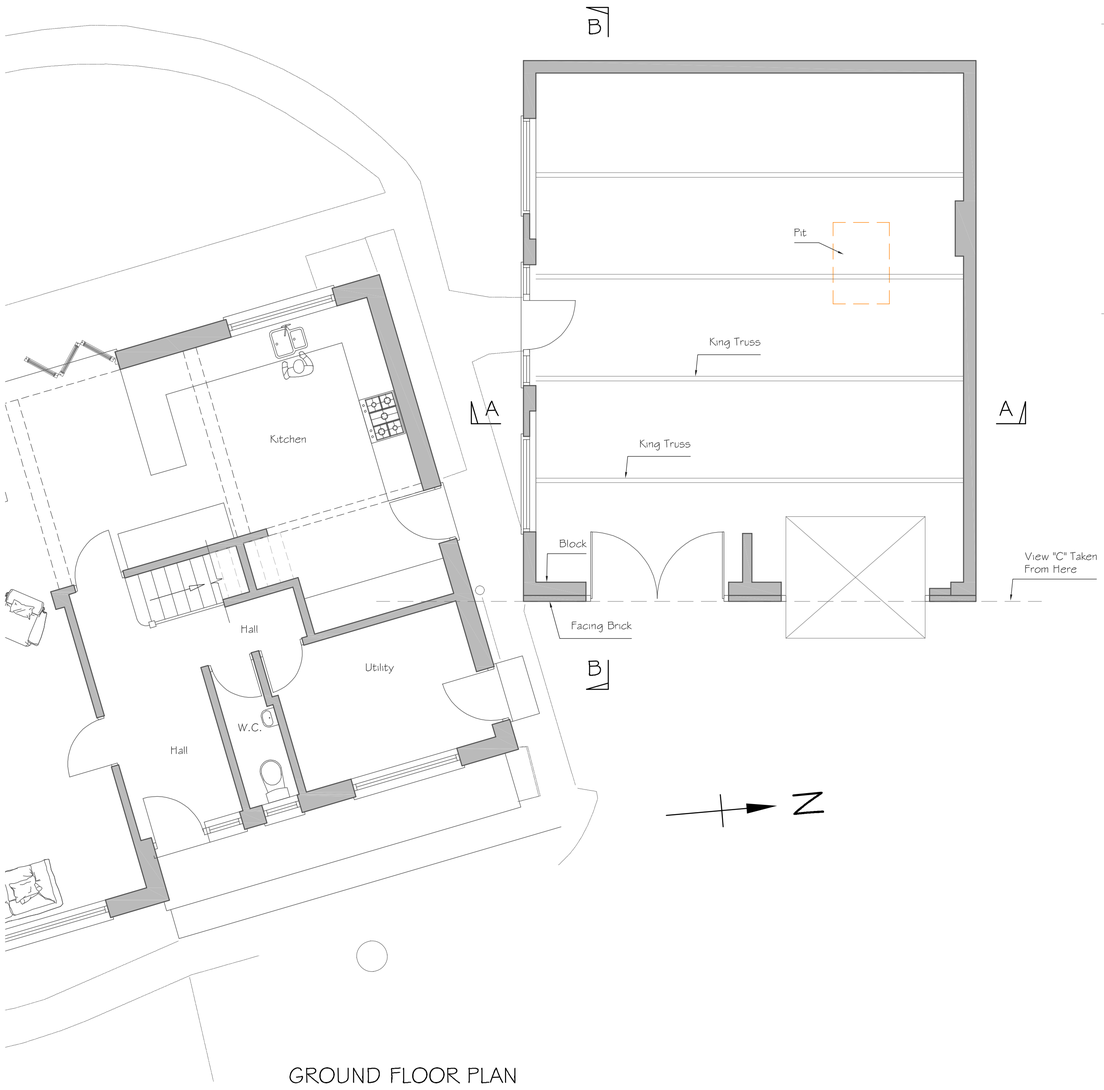


GROUND FLOOR PLAN
Scale 1:50

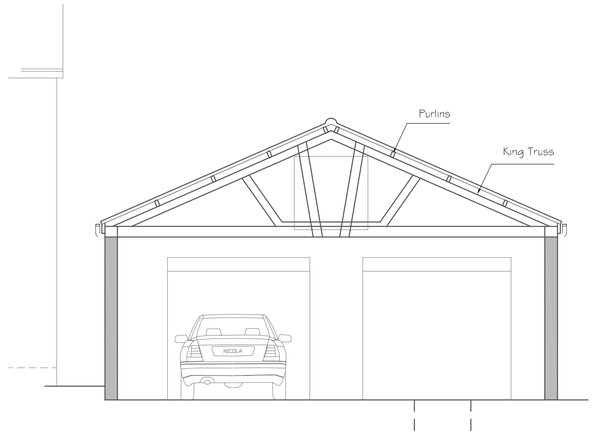

SECTION A-A
Scale 1:50

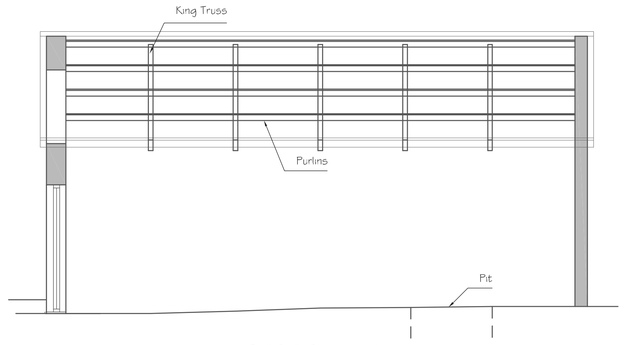

SECTION B-B
Scale 1:50

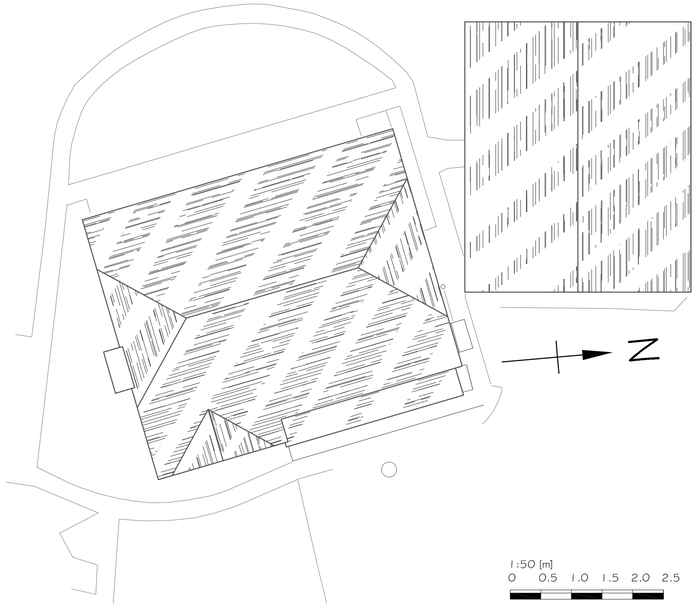


ROOF PLAN
Scale 1:100

1:50 [m]
0 0.5 1.0 1.5 2.0 2.5


1:100 [m]
0 1 2 3 4 5

1:500 [m]
0 5 10 15 20 25

1:1250 [m]
0 20 40 60

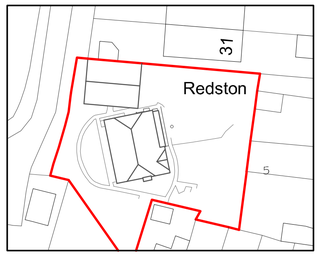

BLOCK PLAN
Scale 1:500

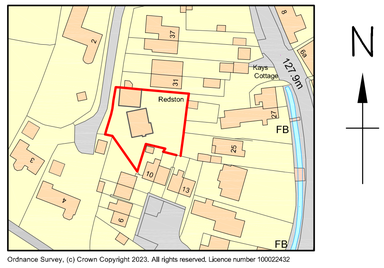

Ordnance Survey, (c) Crown Copyright 2023. All rights reserved. Licence number 100022432

LOCATION PLAN
Scale 1:1250

Alex Dawson
www.addraughting.co.uk
alex@addraughting.co.uk
01672 511412
07791 341698

59 Barrow Close
Marlborough
Wiltshire
SN8 2BE

AD DRAUGHTING
ARCHITECTURAL SERVICES

Client
MR & MRS RUSHMERE

Job Title
CONVERSION AT:
REDSTON,
LOTTAGE ROAD,
ALDBOURNE,
WILTSHIRE,
SN8 2EB.

Drawing Title
EXISTING ELEVATIONS AND PLANS

Scale AS SHOWN

Date 18/05/2023 | Drawn AD

Drawing No. 1314-01 | Rev -

841 x 594 A1